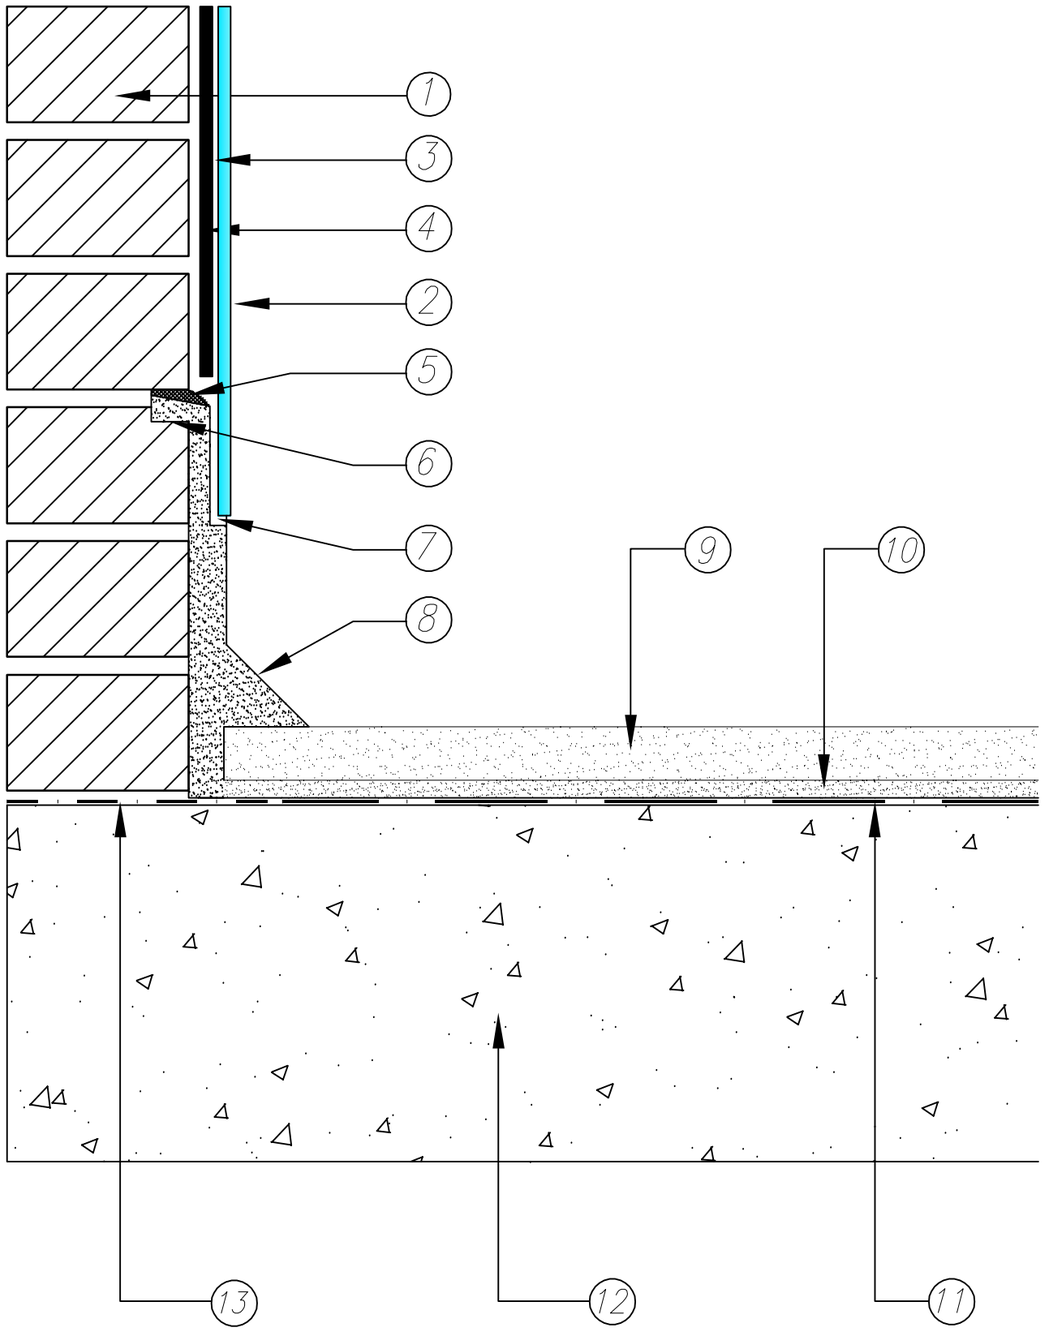

1. BRICKWORK,BLOCKWORK OR CONCRETE
2. TILE FINISH
3. TILE BEDDING OR ADHESIVE
4. RENDERING TO BASE
5. CEMENT MORTAR POINTING
6. 25mm x 25mm CHASE
7. FIRST COAT SKIRTING CARRIED UP BEHIND TILING.
8. MIN 150mm HIGH 20mm THREE COAT SKIRTING WITH ANGLE OR COVERED FILLET IN ROOFING GRADE MASTIC
9. APPROPRIATE THICKNESS OF FLOORING GRADE MASTIC ASPHALT
10. 13mm ONE COAT ROOFING GRADE MASTIC ASPHALT
11. GLASS FIBRE TISSUE SEPARATING MEMBRANE IF REQUIRED
12. CONCRETE OR CEMENTITIOUS SCREED LAID TO FALLS WITH EQUIVALENT OF A WOOD FLOAT FINISH
13. DAMP PROOF COURSE IF REQUIRED EXTENDING 75mm UNDER MASTIC ASPHALT/

Mastic Asphalt Council
Promoting excellence in construction

The Mastic Asphalt Council
27 Greenways Crescent,
Shoreham By Sea,
Sussex
BN43 6HR

Tel: 01273 242778

www.masticasphaltcouncil.co.uk
info@masticasphaltcouncil.co.uk

Mastic asphalt flooring and skirting to tiled shower baths or similar

Scale: NTS

Drawn By: BG

Date: Feb '16

Drawing Number: 05