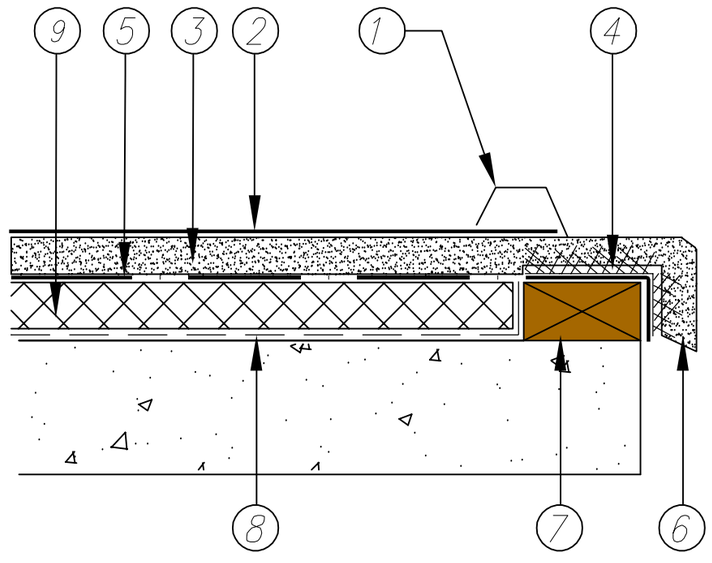


1. OPTIONAL SOLID MASTIC ASPHALT WATER CHECK
2. SOLAR REFLECTIVE TREATMENT
3. 20mm TWO COAT MASTIC ASPHALT
4. EXPANDED METAL LATHING
5. SEPARATING MEMBRANE
6. 20mm THREE COAT MASTIC ASPHALT APRON AND UNDERCUT DRIP
7. TIMBER STOP
8. VAPOUR CONTROL LAYER
9. SUITABLE BOARD TYPE THERMAL INSULANT
10. CONCRETE ROOF DECK TO FALLS

mac

Mastic Asphalt Council

Promoting excellence in construction

The Mastic Asphalt Council
27 Greenways Crescent,
Shoreham By Sea,
Sussex
BN43 6HR

Tel: 01273 242778

www.masticasphaltcouncil.co.uk
info@masticasphaltcouncil.co.uk

Apron and drip to concrete (optional water check)

Scale: NTS

Drawn By: BG

Date: Feb '16

Drawing Number: 16