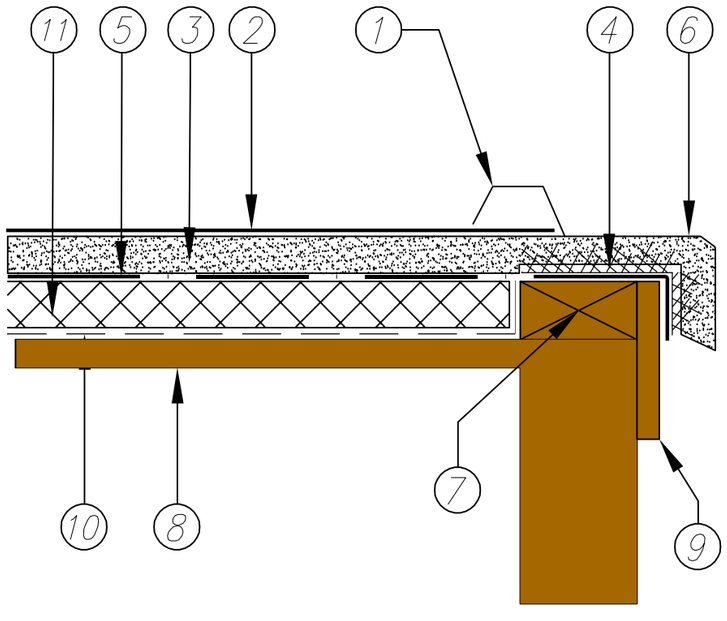


1. OPTIONAL SOLID MASTIC ASPHALT WATER CHECK
2. SOLAR REFLECTIVE TREATMENT
3. 20mm TWO COAT MASTIC ASPHALT
4. EXPANDED METAL LATHING
5. SEPARATING MEMBRANE
6. 20mm THREE COAT MASTIC ASPHALT APRON AND UNDERCUT DRIP
7. TIMBER STOP
8. PLYWOOD BOARDING OR SIMILAR TO FALLS
9. FASCIA BOARD
10. VAPOUR CONTROL LAYER
11. BOARD TYPE THERMAL INSULANT

Mastic Asphalt Council
Promoting excellence in construction

The Mastic Asphalt Council
27 Greenways Crescent,
Shoreham By Sea,
Sussex
BN43 6HR

Tel: 01273 242778

www.masticasphaltcouncil.co.uk
info@masticasphaltcouncil.co.uk

Apron and drip to timber (optional water check)

Scale: NTS

Drawn By: BG

Date: Feb '16

Drawing Number: 17