
1. KERB
2. 300mm CHANNEL
3. EXISTING BASE COURSE
4. EXISTING BASE
5. WEARING COARSE

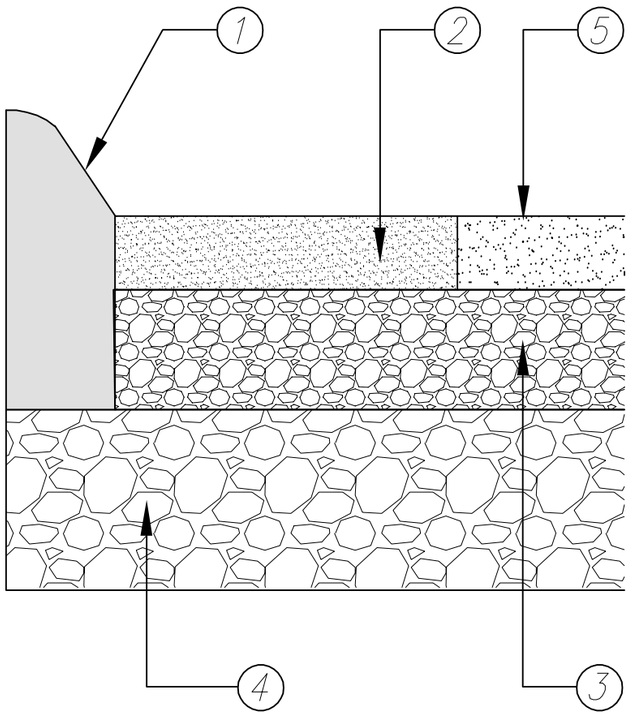

Thickness as specified in paving grade asphalt with additional 40% 6mm aggregate.

No pre-coated chippings are to be placed in the 300mm channel.

Where false falls are required on carriageways or where high quality drainage channels are difficult to guarantee on sites where hand laid HRA is likely to be used, the channels can be pre-laid before the machine-laid wearing coarse.

The paving of the wearing coarse can then follow the pre-laid channel.

Paving pt 2

Mastic Asphalt Council
Promoting excellence in construction

The Mastic Asphalt Council
27 Greenways Crescent,
Shoreham By Sea,
Sussex
BN43 6HR

Tel: 01273 242778

www.masticasphaltcouncil.co.uk
info@masticasphaltcouncil.co.uk

Bridge Decks - Drainage channels in carriageways

Scale: NTS

Drawn By: BG

Date: Feb '16

Drawing Number: 03