1. KERB
2. POLYMER MODIFIED BITUMEN JOINTING COMPOUND
3. 300mm UNCHIPPED DRAINAGE CHANNEL
4. 14 OR 20mm PRE COATED CHIPPINGS
5. 40mm WEARING COARSE , PAVING GRADE ASPHALT WITH ADDITIONAL 45% 10mm AGGREGATE
6. PROPRIETARY WATERPROOFING SYSTEM
7. STEEL BRIDGE DECK

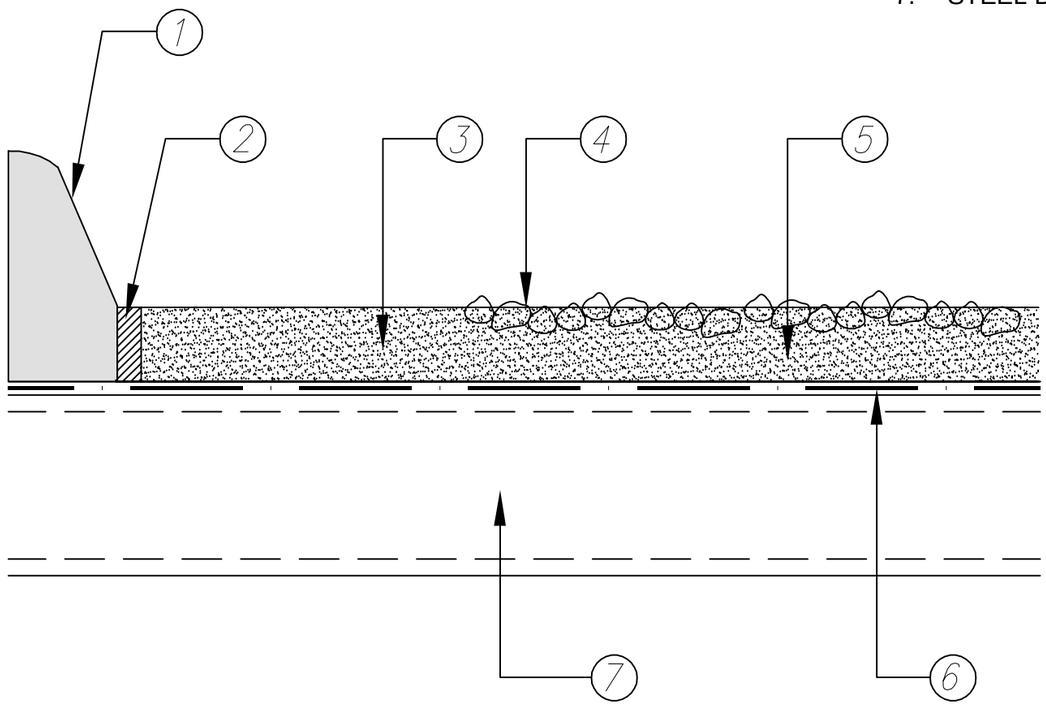

Paving pt 2

Mastic Asphalt Council
Promoting excellence in construction

The Mastic Asphalt Council
27 Greenways Crescent,
Shoreham By Sea,
Sussex
BN43 6HR

Tel: 01273 242778

www.masticasphaltcouncil.co.uk
info@masticasphaltcouncil.co.uk

Bridge Decks - Steel deck

Scale: NTS

Drawn By: BG

Date: Feb '16

Drawing Number: 02