
1. 300mm UNCHIPPED DRAINAGE CHANNEL
2. 14 OR 20mm PRE COATED CHIPPINGS*
3. 40mm WEARING COARSE, PAVING GRADE ASPHALT WITH ADDITIONAL 10% 10mm AGGREGATE
4. EXISTING BASE COURSE TO REQUIRED BS STANDARD
5. EXISTING BASE

* CLIENT TO SPECIFY PSV & AAV OF AGGREGATE

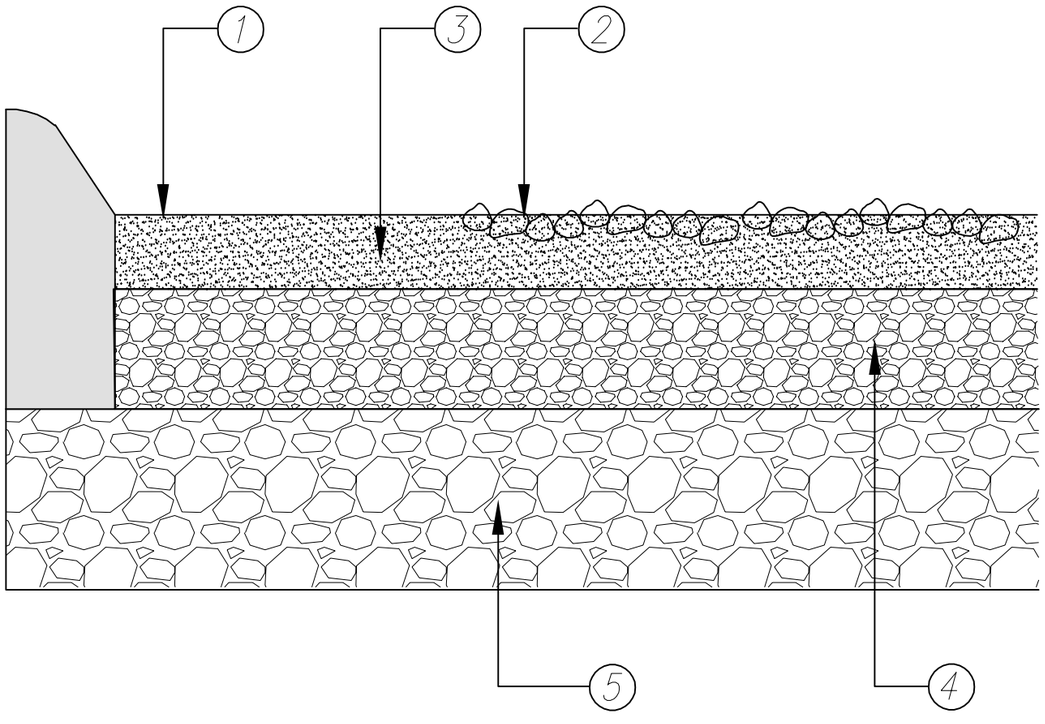

Mastic Asphalt Council
Promoting excellence in construction

The Mastic Asphalt Council
27 Greenways Crescent,
Shoreham By Sea,
Sussex
BN43 6HR

Tel: 01273 242778

www.masticasphaltcouncil.co.uk
info@masticasphaltcouncil.co.uk

Carriageways

Scale: NTS

Drawn By: BG

Date: Feb '16

Drawing Number: 01