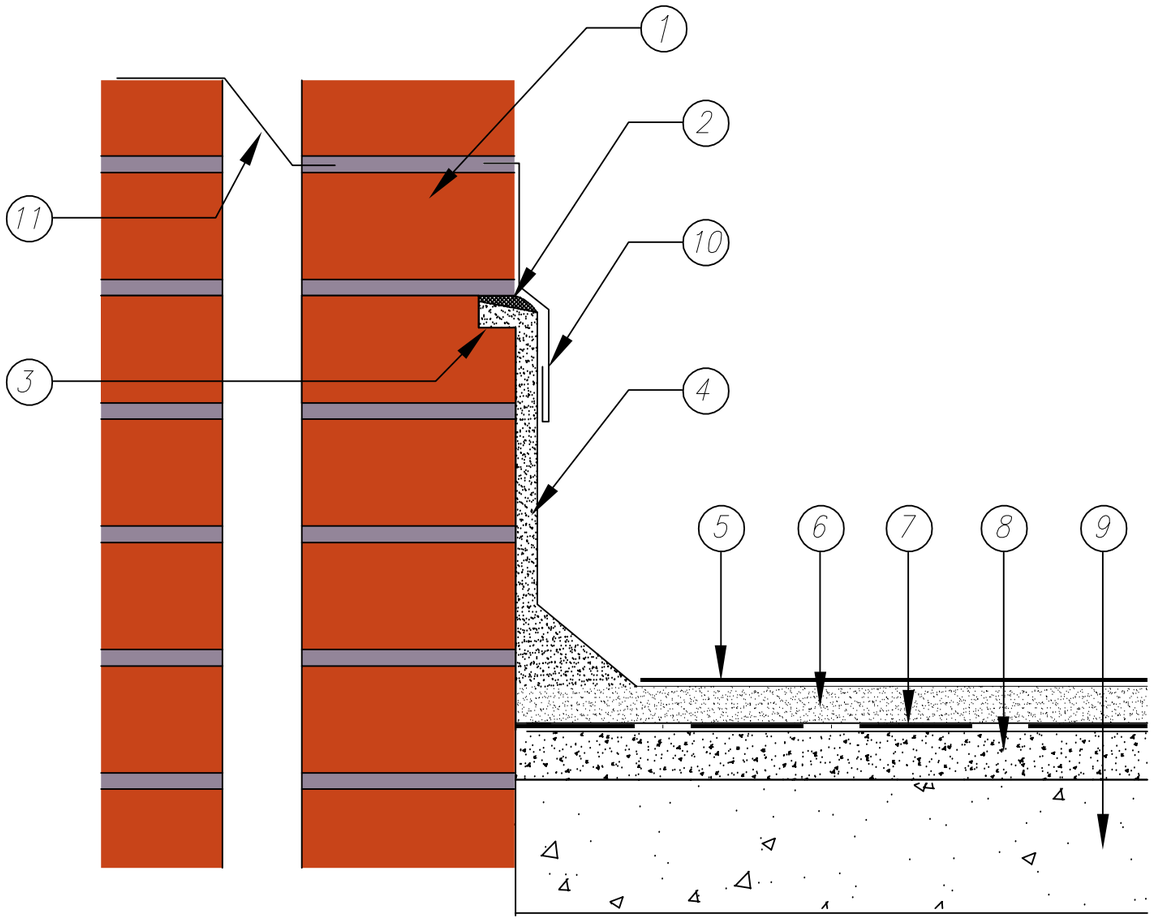

1. BRICKWORK
2. CEMENT MORTAR POINTING
3. CHASE IN BRICKWORK
4. MIN 150mm HIGH 13mm TWO COAT SKIRTING WITH ANGLE FILLET & SOLAR REFLECTIVE PAINT
5. SOLAR REFLECTIVE TREATMENT
6. 20mm TWO COAT MASTIC ASPHALT
7. SEPARATING MEMBRANE
8. CEMENTITIOUS SCREED LAID TO FALLS
9. CONCRETE ROOF DECK
10. FLASHING FIXED WITH TRADITIONAL PLUMBER'S DETAIL
11. CAVITY TRAY OR DPC

Mastic Asphalt Council
Promoting excellence in construction

The Mastic Asphalt Council
27 Greenways Crescent,
Shoreham By Sea,
Sussex
BN43 6HR

Tel: 01273 242778

www.masticasphaltcouncil.co.uk
info@masticasphaltcouncil.co.uk

Concrete roof deck and skirting (cold roof)

Scale: NTS

Drawn By: BG

Date: Feb '16

Drawing Number: 04