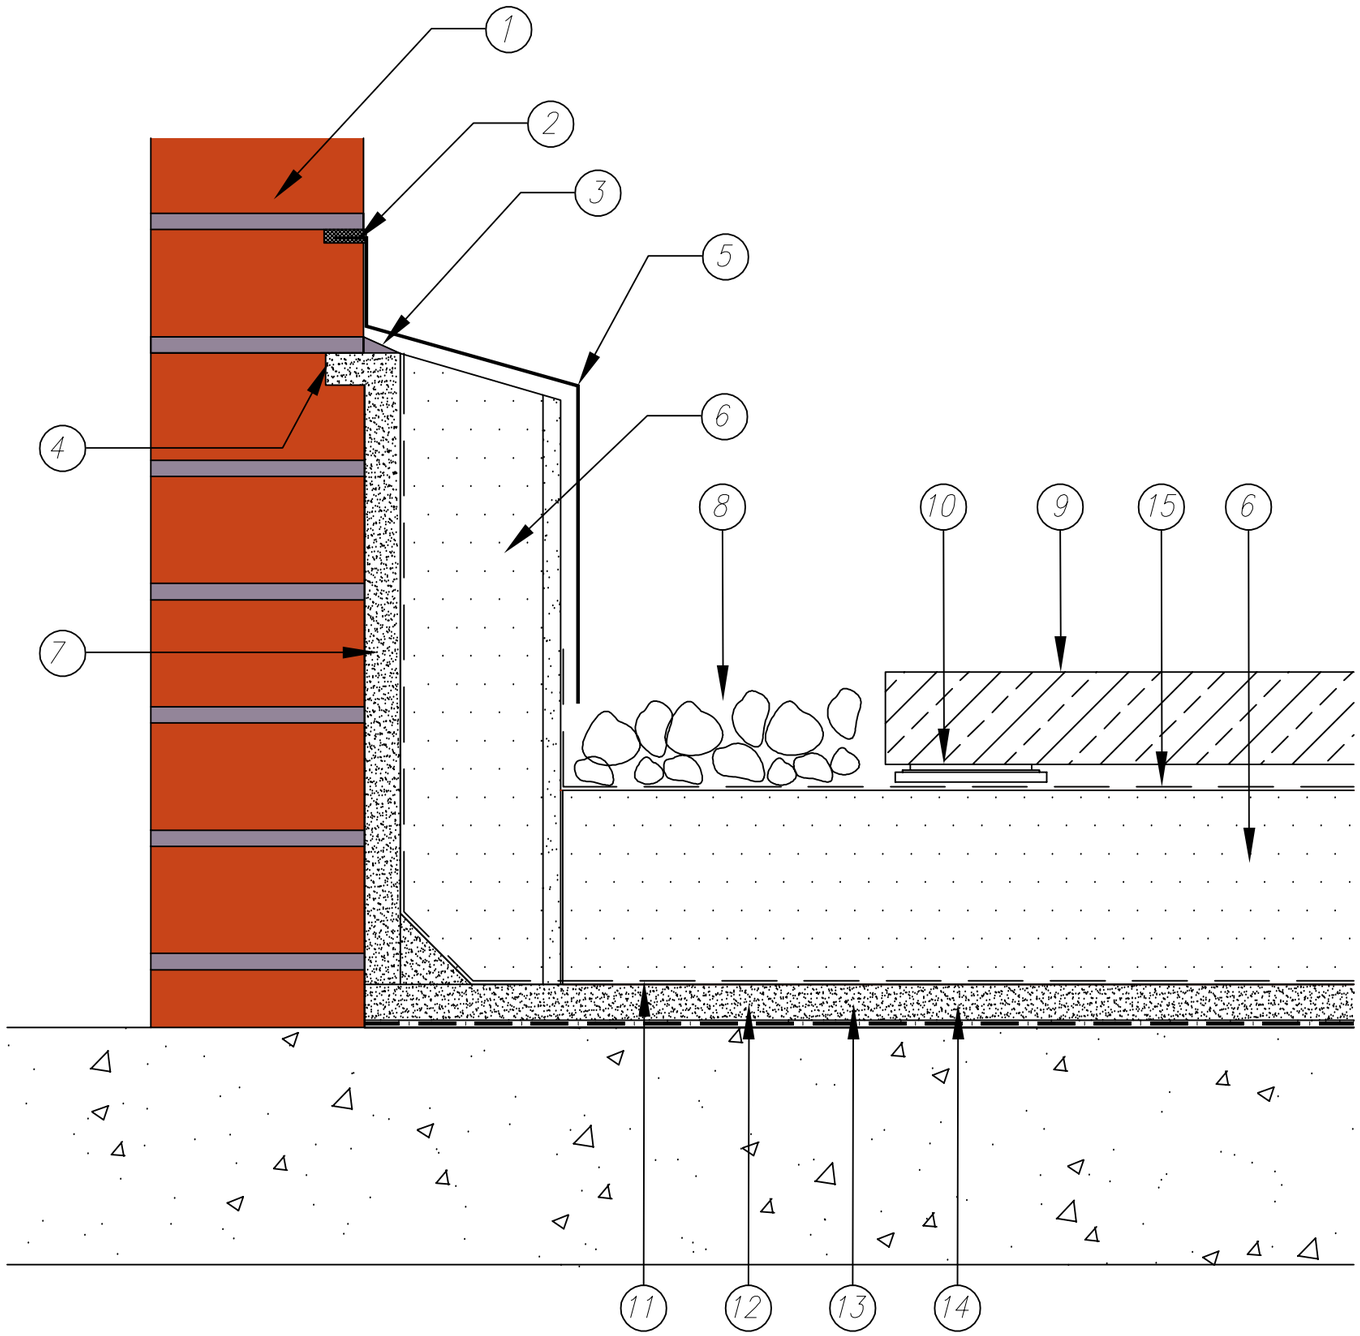

1. BRICKWORK
2. CHASE FOR COVER FLASHING
3. CEMENT MORTAR POINTING
4. CHASE IN BRICKWORK
5. SUITABLE COVER FLASHING
6. BOARD TYPE THERMAL INSULANT
7. 13mm TWO COAT SKIRTING WITH ANGLE FILLET (TO BE MIN 150mm ABOVE PAVED / BALLAST LEVEL)
8. PAVING KEPT BACK 75mm AT MARGINS
9. PAVING SLABS OR GRAVEL
10. PROPRIETARY SUPPORTS OR ROOFING FELT PACKING PIECES UNDER PAVING SLABS
11. NON-WOVEN POLESTER FLEECE ISOLATING MEMBRANE
12. 20mm TWO COAT MASTIC ASPHALT
13. SEPARATING MEMBRANE
14. CONCRETE ROOF DECK TO FALLS
15. FILTER MEMBRANE IF REQUIRED BY INSULATION MANUFACTURER

Mastic Asphalt Council
Promoting excellence in construction

The Mastic Asphalt Council
27 Greenways Crescent,
Shoreham By Sea,
Sussex
BN43 6HR

Tel: 01273 242778

www.masticasphaltcouncil.co.uk
info@masticasphaltcouncil.co.uk

Concrete roof deck and skirting
(inverted roof) with external insulation.

Scale: NTS

Drawn By: BG

Date: Feb '16

Drawing Number: 06