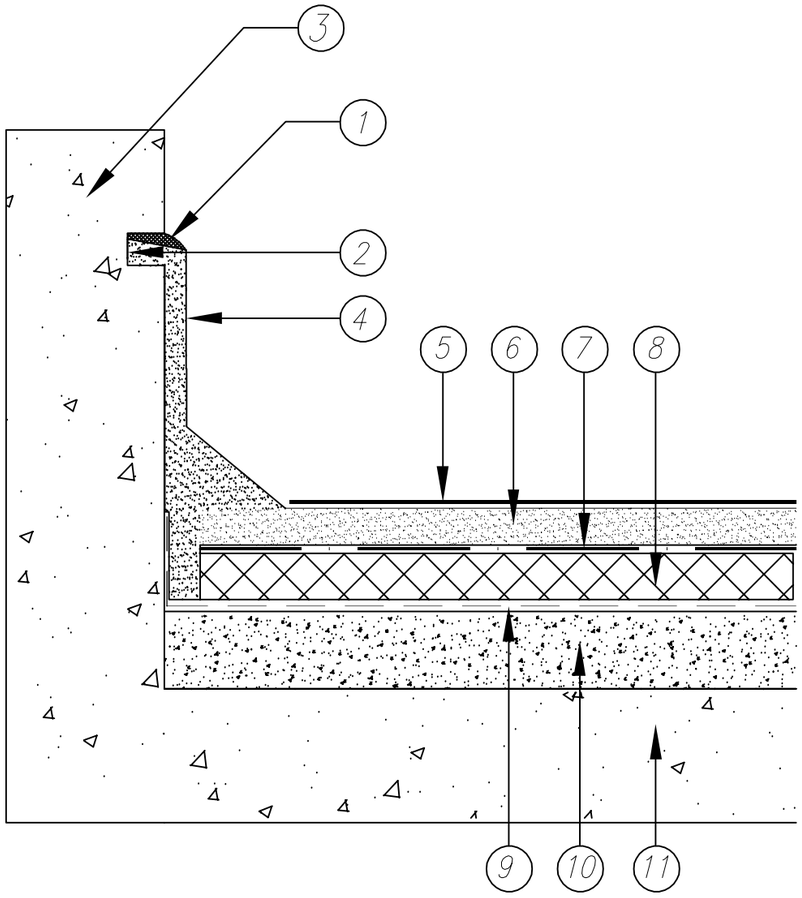


1. CEMENT MORTAR POINTING
2. CHASE IN CONCRETE
3. CONCRETE
4. MIN 150mm HIGH 13mm TWO COAT SKIRTING WITH ANGLE FILLET & SOLAR REFLECTIVE PAINT
5. SOLAR REFLECTIVE TREATMENT
6. 20mm TWO COAT MASTIC ASPHALT
7. SEPARATING MEMBRANE
8. BOARD TYPE THERMAL INSULANT
9. VAPOUR CONTROL LAYER
10. CEMENTITIOUS SCREED LAID TO FALLS
11. CONCRETE ROOF DECK

Mastic Asphalt Council
Promoting excellence in construction

The Mastic Asphalt Council
27 Greenways Crescent,
Shoreham By Sea,
Sussex
BN43 6HR

Tel: 01273 242778

www.masticasphaltcouncil.co.uk
info@masticasphaltcouncil.co.uk

Concrete roof deck and skirting (warm roof)

Scale: NTS

Drawn By: BG

Date: Feb '16

Drawing Number: 05