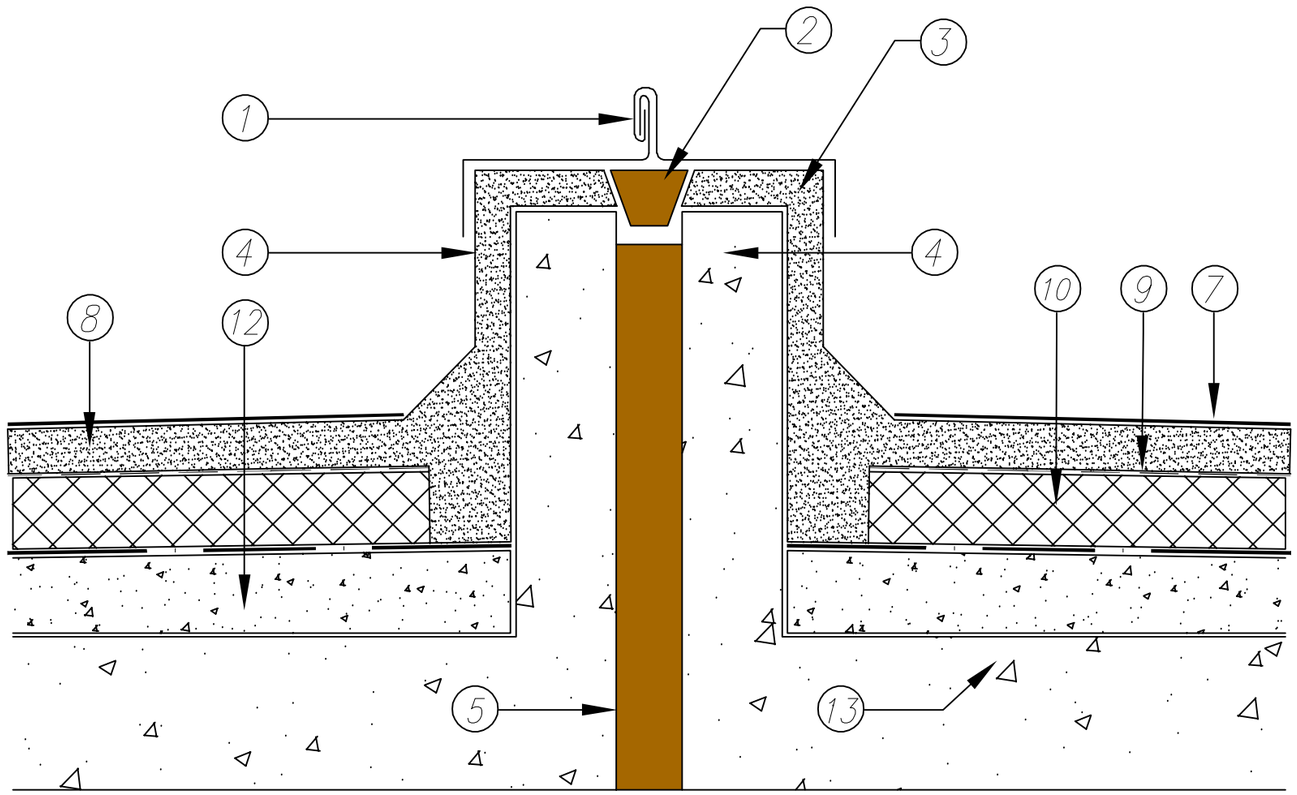


1. FLASHING FIXED WITH TRADITIONAL PLUMBERS' DETAIL
2. WATERPROOF JOINT FILLER
3. 20mm TWO COAT MASTIC ASPHALT
4. MIN 150mm HIGH 13mm TWO COAT MASTIC ASPHALT SKIRTING WITH ANGLE FILLET & SOLAR REFLECTIVE PAINT
5. COMPRESSIBLE INFILL
6. CONCRETE UPSTAND
7. SOLAR REFLECTIVE TREATMENT
8. 20mm TWO COAT MASTIC ASPHALT
9. SEPARATING MEMBRANE
10. BOARD TYPE THERMAL INSULANT
11. VAPOUR CONTROL LAYER
12. CEMENTITIOUS SCREED LAID TO FALLS
13. CONCRETE ROOF DECK

Mastic Asphalt Council
Promoting excellence in construction

The Mastic Asphalt Council
27 Greenways Crescent,
Shoreham By Sea,
Sussex
BN43 6HR

Tel: 01273 242778

www.masticasphaltcouncil.co.uk
info@masticasphaltcouncil.co.uk

Concrete upstand expansion joint (warm roof)

Scale: NTS

Drawn By: BG

Date: Feb '16

Drawing Number: 13