1. CONCRETE OR SIMILAR DECK

2. APPROPRIATE THICKNESS OF ONE COAT PAVING GRADE MASTIC ASPHALT

3. ONE OR TWO COAT ROOFING GRADE MASTIC ASPHALT

4. CAST IRON OR OTHER SUITABLE CHANNEL GRATING (FRAMES, IF USED SHOULD BE WITHOUT FIXING LUGS WHICH MIGHT PIERCE THE ROOFING GRADE ASPHALT)


5. 13mm TWO-COAT ROOFING GRADE MASTIC ASPHALT SKIRTING WITH FILLET

6. 20mm TWO-COAT ROOFING GRADE MASTIC ASPHALT

7. 50mm MINIMUM BEARING WIDTH

8. NOT THICKER THAN FLOORING GRADE MASTIC ASPHALT

9. INCREASE THICKNESS OF WATERPROOFING OR USE BITUMINIOUS PACKING IF THINNER THAN PAVING GRADE ASPHALT

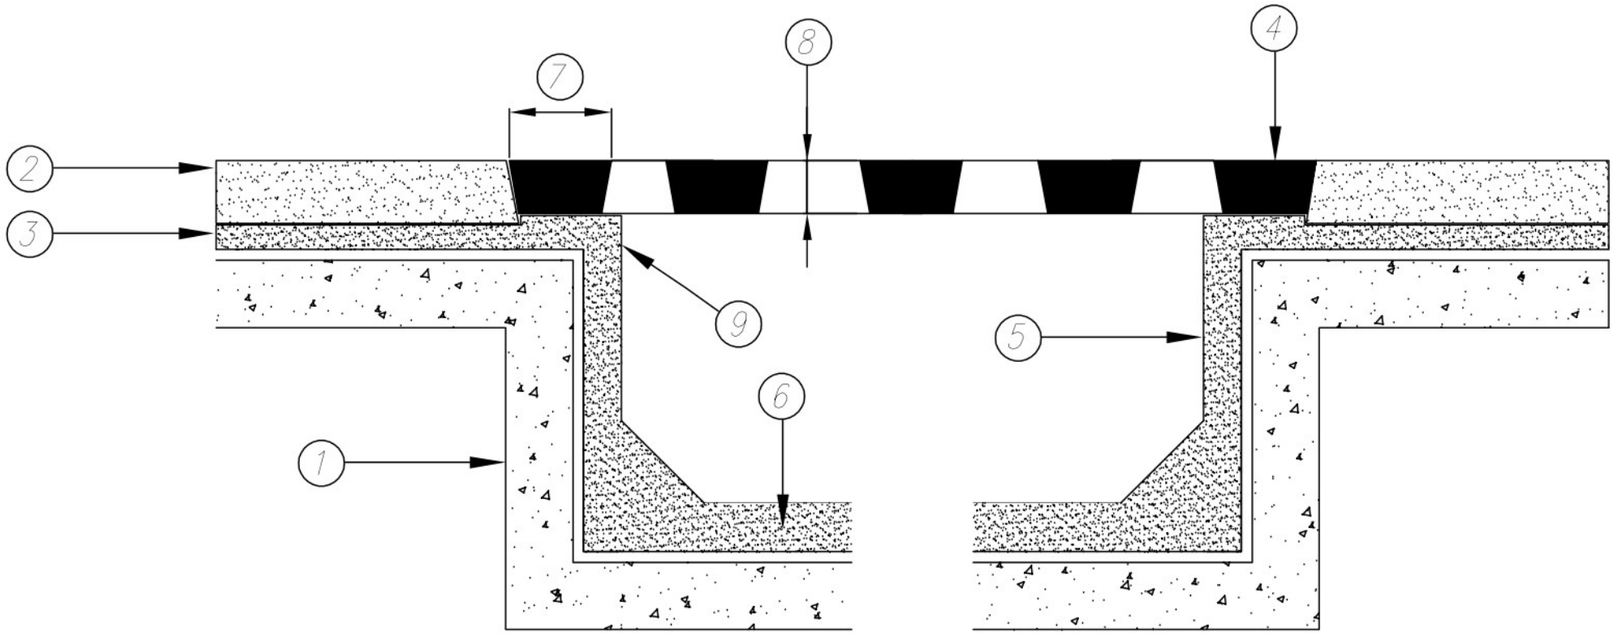

Mastic Asphalt Council
Promoting excellence in construction

The Mastic Asphalt Council
27 Greenways Crescent,
Shoreham By Sea,
Sussex
BN43 6HR

Tel: 01273 242778

www.masticasphaltcouncil.co.uk
info@masticasphaltcouncil.co.uk

Roof top parking - Drainage Channels

Scale: NTS

Drawn By: BG

Date: Feb '16

Drawing Number: 07