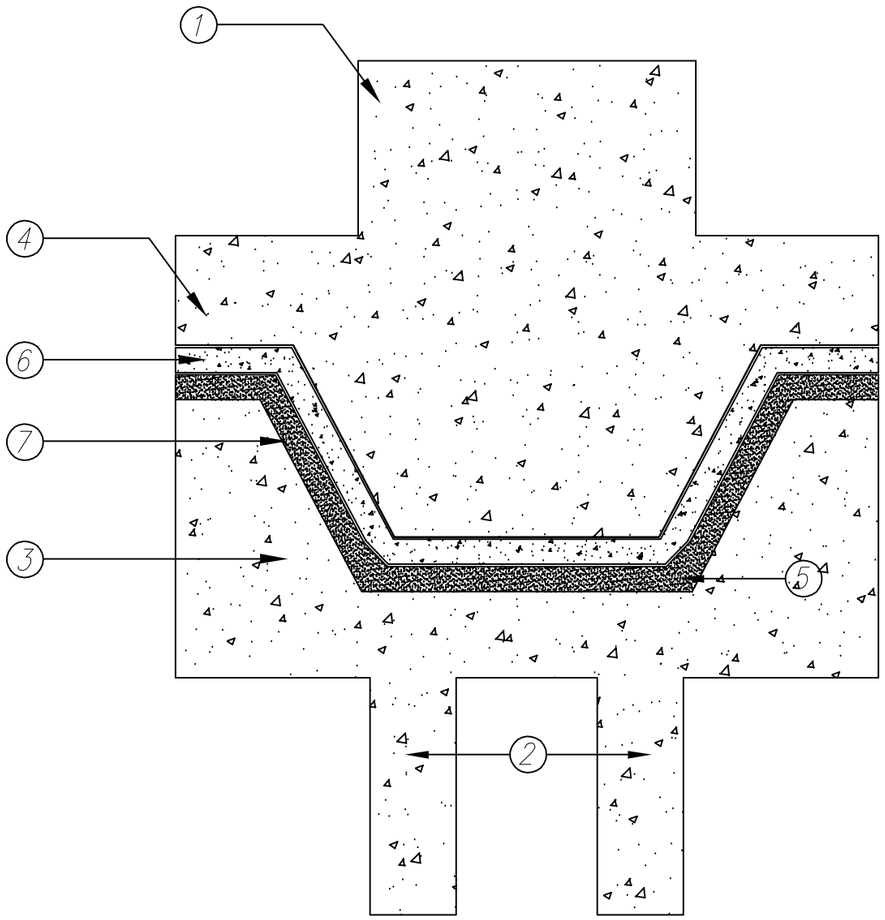


1. REINFORCED CONCRETE COLUMN
2. PILES
3. CONCRETE PILE CAP
4. REINFORCED CONCRETE STRUCTURAL WALL AND FLOOR
5. 30mm THREE COAT MASTIC ASPHALT
6. 50mm PROTECTIVE SAND & CEMENT SCREED
7. 20mm THREE COAT MASTIC ASPHALT WITH FILLET TO HORIZONTAL

Mastic Asphalt Council
Promoting excellence in construction

The Mastic Asphalt Council
27 Greenways Crescent,
Shoreham By Sea,
Sussex
BN43 6HR

Tel: 01273 242778

www.masticasphaltcouncil.co.uk
info@masticasphaltcouncil.co.uk

Externally applied mastic asphalt tanking over pile caps or under column bases

Scale: NTS

Drawn By: BG

Date: Feb '16

Drawing Number: 04