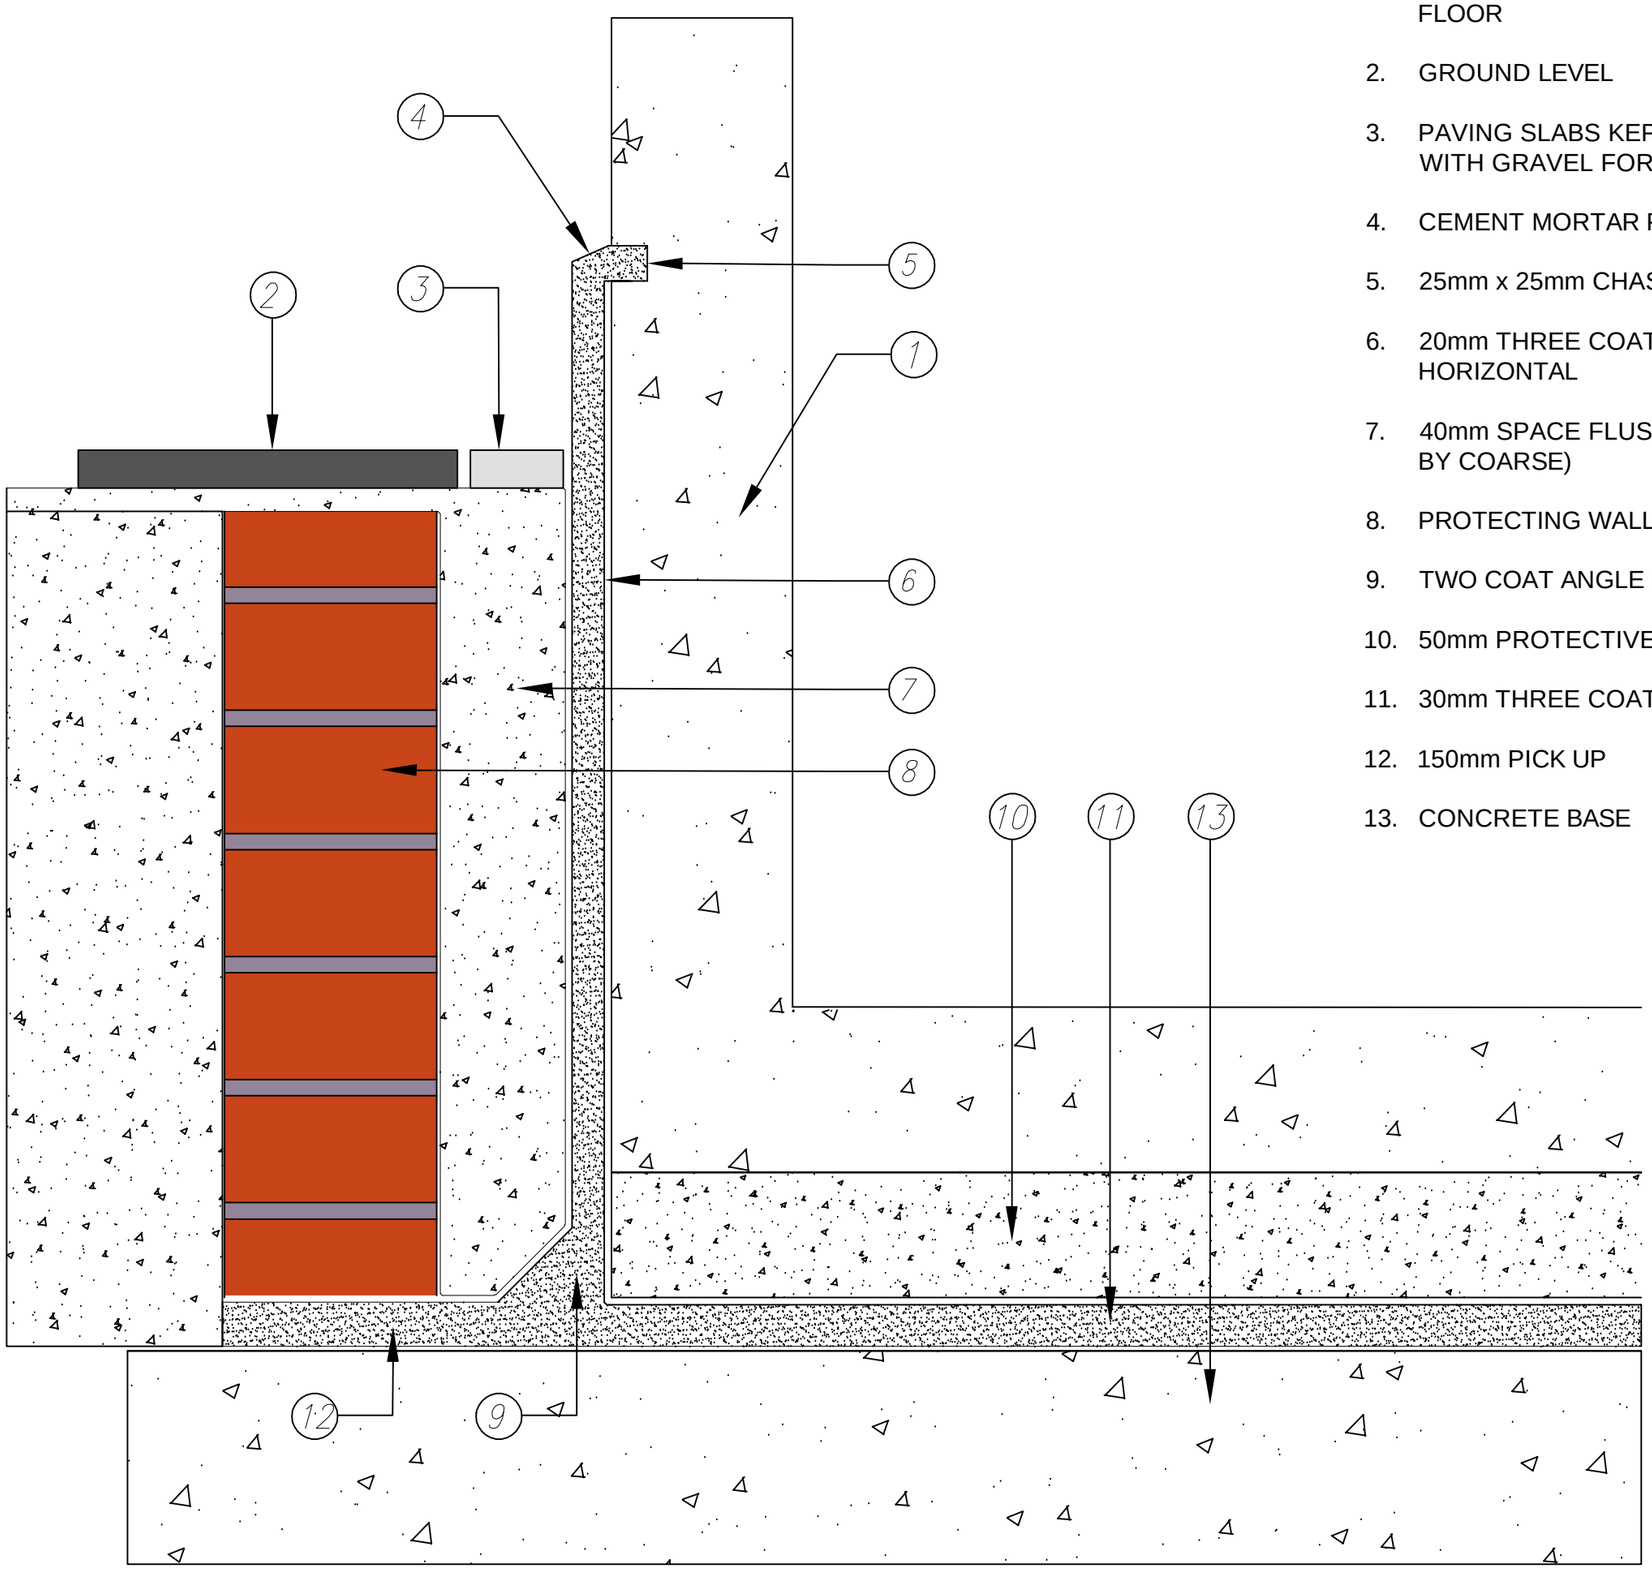


1. REINFORCED CONCRETE STRUCTURAL WALL AND FLOOR
2. GROUND LEVEL
3. PAVING SLABS KEPT BACK 75mm AND GAP FILLED WITH GRAVEL FOR SUITABLE SOFT FILLER
4. CEMENT MORTAR POINTING
5. 25mm x 25mm CHASE CAST IN CONCRETE
6. 20mm THREE COAT MASTIC ASPHALT WITH FILLET TO HORIZONTAL
7. 40mm SPACE FLUSHED UP WITH MORTAR (COARSE BY COARSE)
8. PROTECTING WALL
9. TWO COAT ANGLE FILLET
10. 50mm PROTECTIVE SAND & CEMENT SCREED
11. 30mm THREE COAT MASTIC ASPHALT
12. 150mm PICK UP
13. CONCRETE BASE

Mastic Asphalt Council
Promoting excellence in construction

The Mastic Asphalt Council
27 Greenways Crescent,
Shoreham By Sea,
Sussex
BN43 6HR

Tel: 01273 242778

www.masticasphaltcouncil.co.uk
info@masticasphaltcouncil.co.uk

Externally applied mastic asphalt tanking to concrete

Scale: NTS

Drawn By: BG

Date: Feb '16

Drawing Number: 01