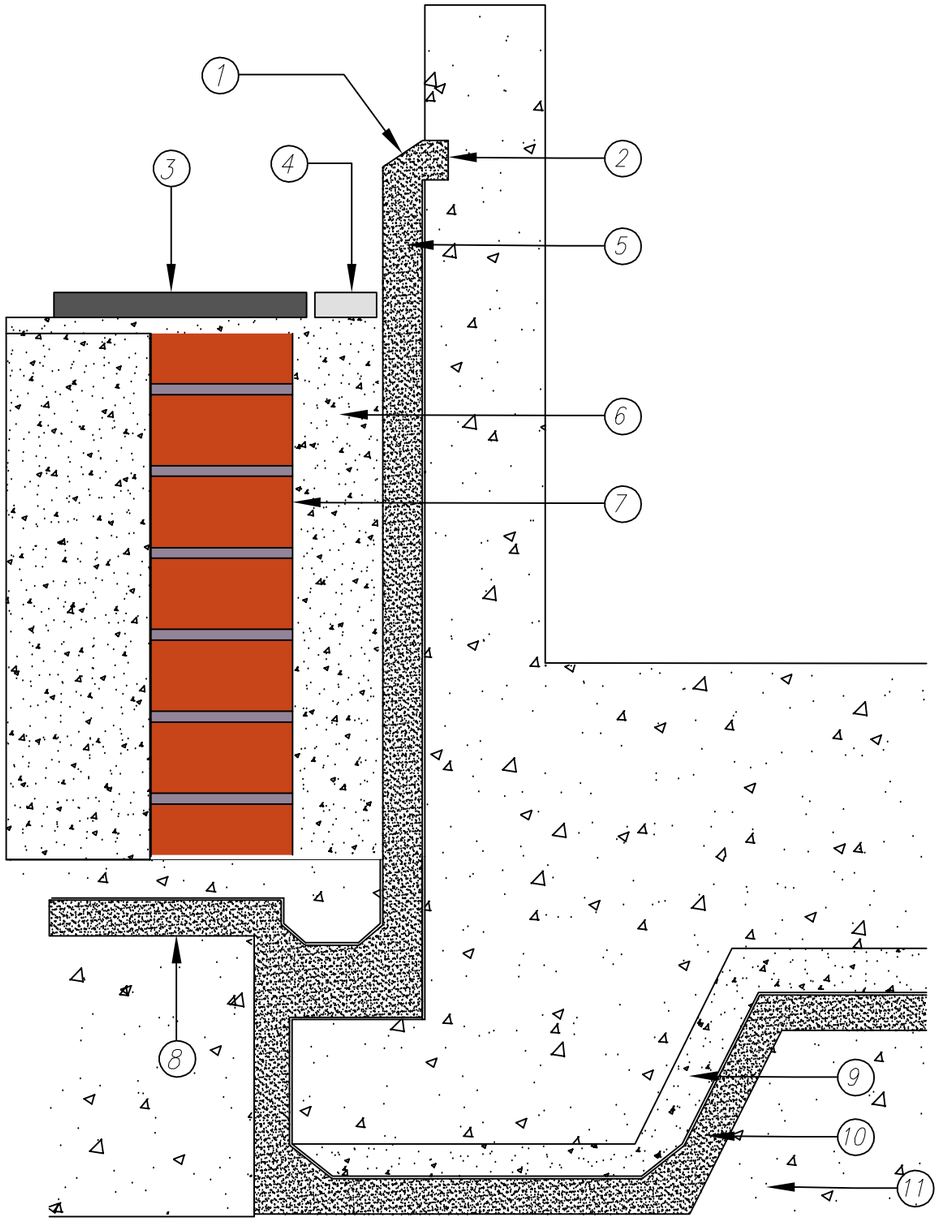

1. CEMENT MORTAR POINTING
2. 25mm x 25mm CHASE CAST IN CONCRETE
3. GROUND LEVEL
4. PAVING SLABS KEPT BACK 75mm AND GAP FILLED
   WITH GRAVEL OR SUITABLE SOFT FILLER
5. 20mm THREE COAT MASTIC ASPHALT WITH FILLET HORIZONTAL
6. 40mm SPACE FLUSHED UP WITH MORTAR (COARSE BY COARSE)
7. PROTECTING BRICKWORK
8. 30mm THREE COAT MASTIC ASPHALT
9. 50mm PROTECTIVE SAND & CEMENT SCREED
10. 20mm THREE COAT MASTIC ASPHALT WITH FILLET TO HORIZONTAL
11. CONCRETE BASE

Mastic Asphalt Council
Promoting excellence in construction

The Mastic Asphalt Council
27 Greenways Crescent,
Shoreham By Sea,
Sussex
BN43 6HR

Tel: 01273 242778

www.masticasphaltcouncil.co.uk
info@masticasphaltcouncil.co.uk

Externally applied mastic asphalt tanking under foundations

Scale: NTS

Drawn By: BG

Date: Feb '16

Drawing Number: 03