
1. KERB
2. WEARING COARSE AS DESCRIBED BELOW
3. CARRIAGEWAY
4. BASE

20-30mm paving grade asphalt with additional 25% 3mm aggregate. Surface has a sand rubbed finish and may be crimped for additional slip resistance.

Where remedial work is undertaken, working to existing thickness is possible.

Base may be concrete or BS EN 13108 'Bituminous mixtures or Type 1 or Type 2 aggregate.

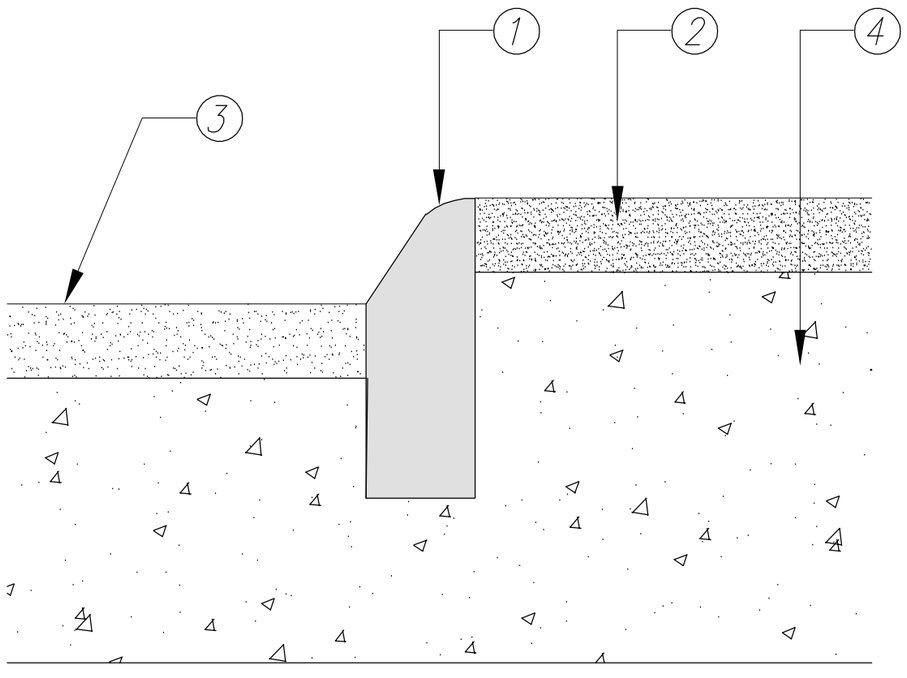

Mastic Asphalt Council
Promoting excellence in construction

The Mastic Asphalt Council
27 Greenways Crescent,
Shoreham By Sea,
Sussex
BN43 6HR

Tel: 01273 242778

www.masticasphaltcouncil.co.uk
info@masticasphaltcouncil.co.uk

Footpaths

Scale: NTS

Drawn By: BG

Date: Feb '16

Drawing Number: 04