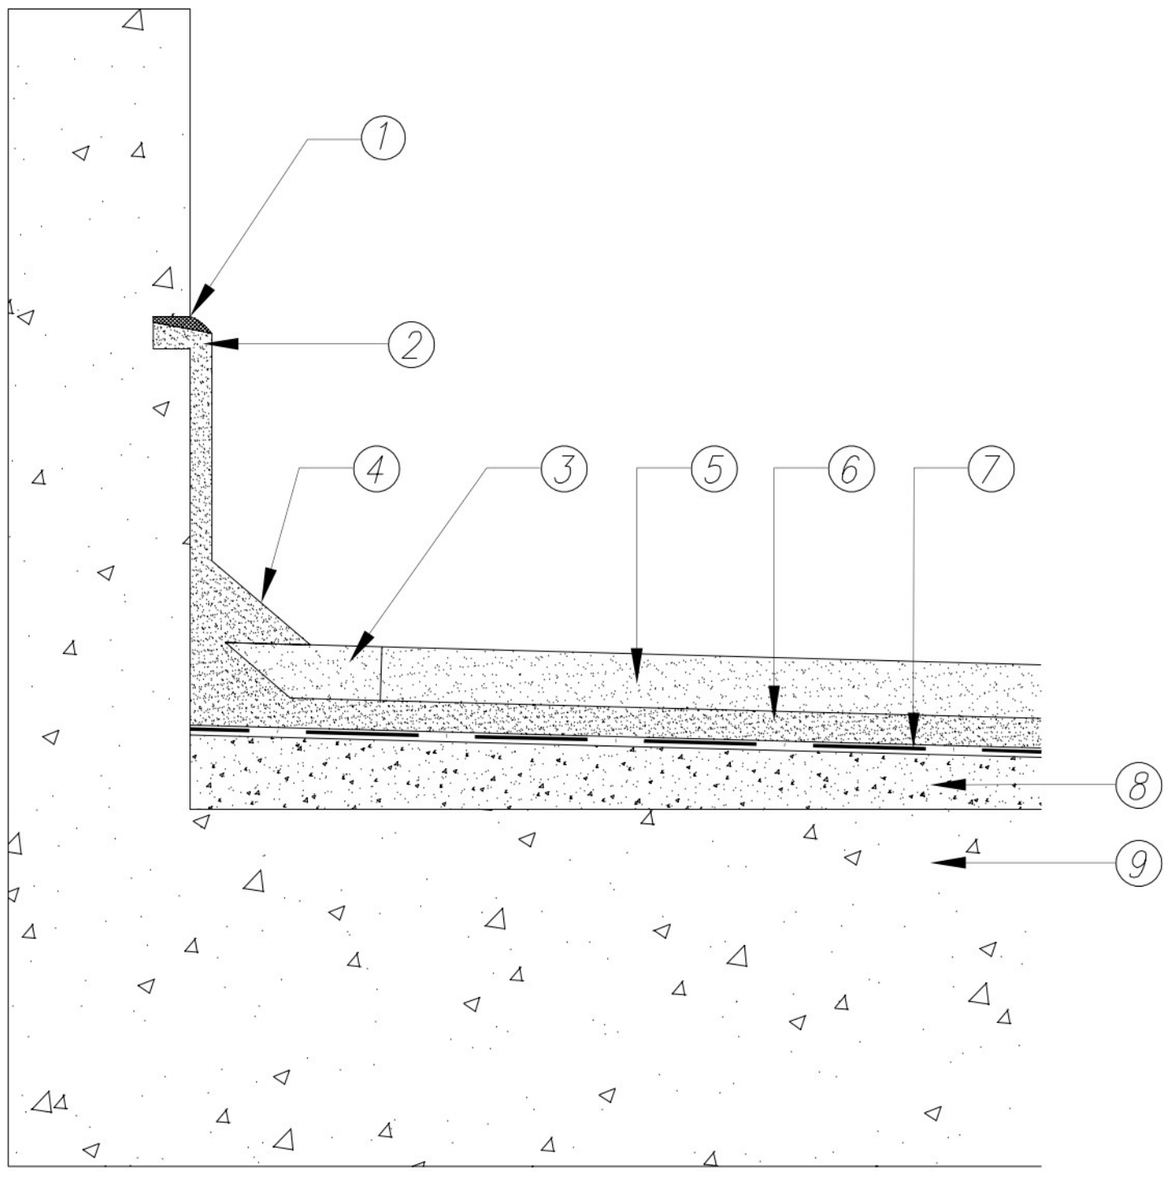


1. CONCRETE OR BRICKWORK UPSTAND
2. SKIRTING AS DESCRIBED IN ROOFING SECTION
3. 100mm WIDE MARGIN IN ROOFING GRADE MASTIC ASPHALT
4. ADDITIONAL ANGLE FILLET APPLIED AFTER PAVING GRADE IS LAID
5. 25mm ONE COAT PAVING GRADE MASTIC ASPHALT
6. 10mm ONE COAT ROOFING GRADE MASTIC ASPHALT
7. SEPARATING MEMBRANE
8. CEMENTITIOUS SCREED LAID TO FALLS
9. CONCRETE DECK OR SIMILAR DECK

Mastic Asphalt Council
Promoting excellence in construction

The Mastic Asphalt Council
27 Greenways Crescent,
Shoreham By Sea,
Sussex
BN43 6HR

Tel: 01273 242778

www.masticasphaltcouncil.co.uk
info@masticasphaltcouncil.co.uk

General duty and public access decks and podia

Scale: NTS

Drawn By: BG

Date: Feb '16

Drawing Number: 13