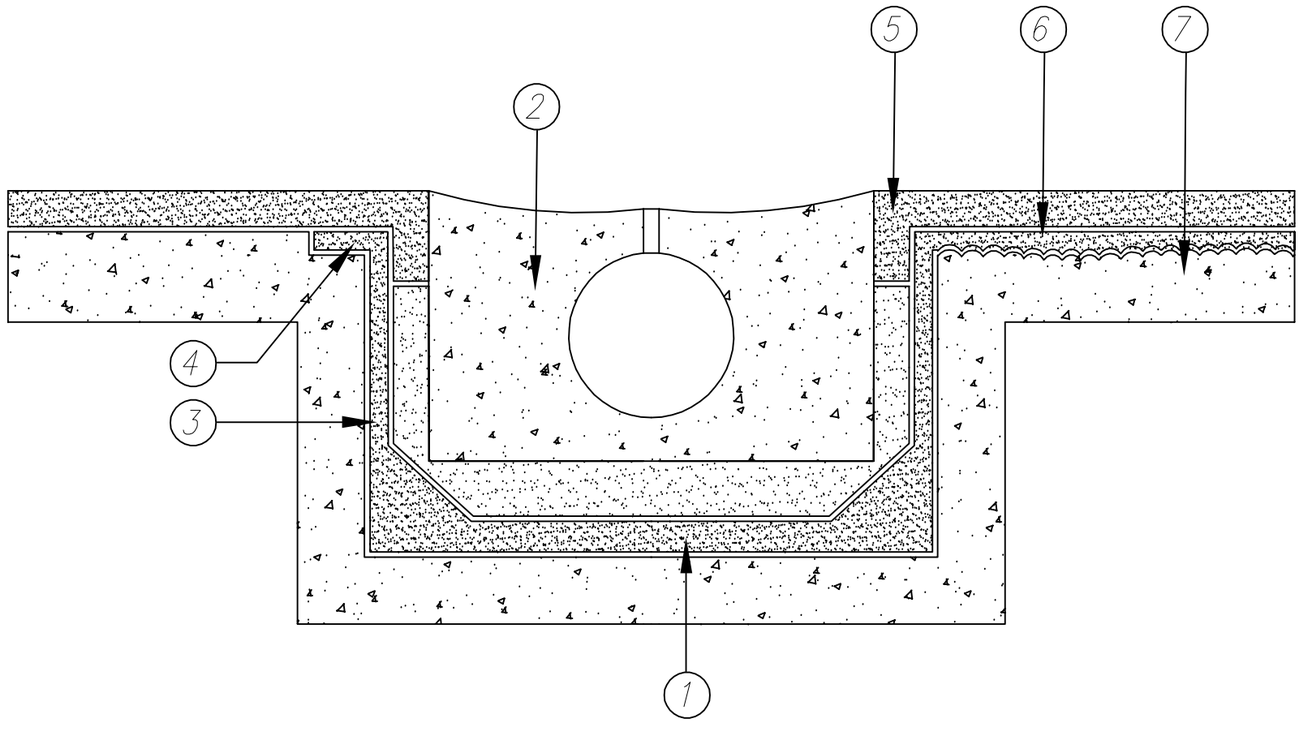

1. 20mm TWO COAT MASTIC ASPHALT
2. PRECAST CONCRETE (OR OTHER SUITABLE) SLOTTED DRAINAGE CHANNEL BEDDED IN CEMENT MORTAR
3. 13mm TWO COAT ROOFING GRADE MASTIC ASPHALT SKIRTING WITH FILLET
4. 25mm x 25mm REBATE
5. ONE COAT PAVING GRADE MASTIC ASPHALT TO APPROPRIATE THICKNESS FINISHED WITH A SANDED AND CRIMPED SURFACE
6. 15mm ONE COAT ROOFING GRADE MASTIC ASPHALT LAID DIRECT TO BASE SLAB
7. SUSPENDED CONCRETE SLAB OR SIMILAR DECK CROSS TAMPED TO PROVIDE KEY FOR MASTIC ASPHALT

Mastic Asphalt Council
Promoting excellence in construction

The Mastic Asphalt Council
27 Greenways Crescent,
Shoreham By Sea,
Sussex
BN43 6HR

Tel: 01273 242778

www.masticasphaltcouncil.co.uk
info@masticasphaltcouncil.co.uk

Mastic asphalt to heavy duty drainage channels to suspended ramps

Scale: NTS

Drawn By: BG

Date: Feb '16

Drawing Number: 10