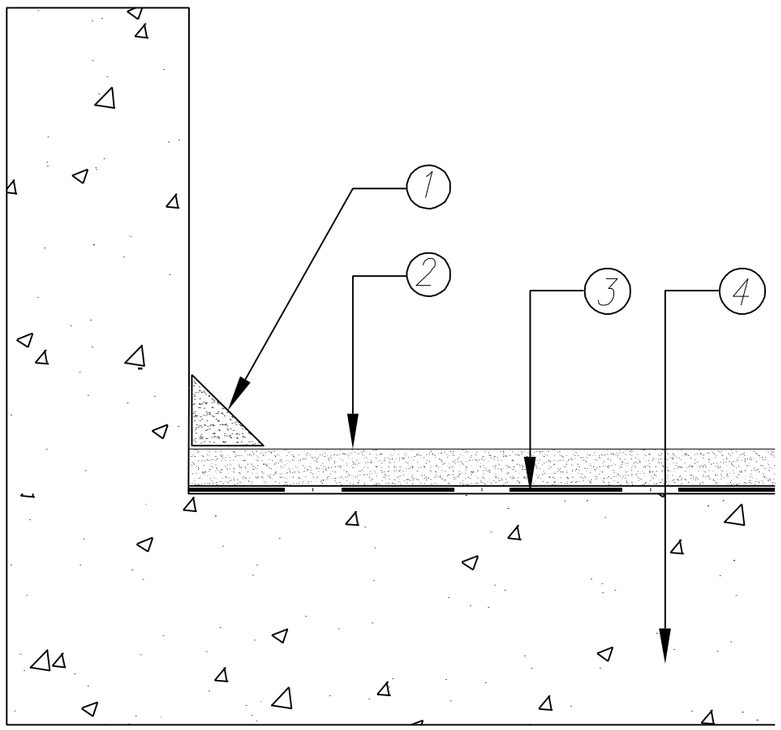

1. TWO COAT FILLET IN ROOFING GRADE MASTIC ASPHALT

2. 25 OR 30mm ONE COAT PAVING GRADE MASTIC ASPHALT

3. GLASS FIBRE TISSUE SEPARATING MEMBRANE

4. CONCRETE OR SIMILAR DECK

Mastic Asphalt Coun

The Mastic Asphalt Council
27 Greenways Crescent,
Shoreham By Sea,
Sussex
BN43 6HR

Tel: 01273 242778

www.masticasphaltcouncil.co.uk
info@masticasphaltcouncil.co.uk

Internal levels of multi-storey car parks -
no waterproofing requirement

Scale: NTS

Drawn By: BG

Date: Feb '16

Drawing Number: 12