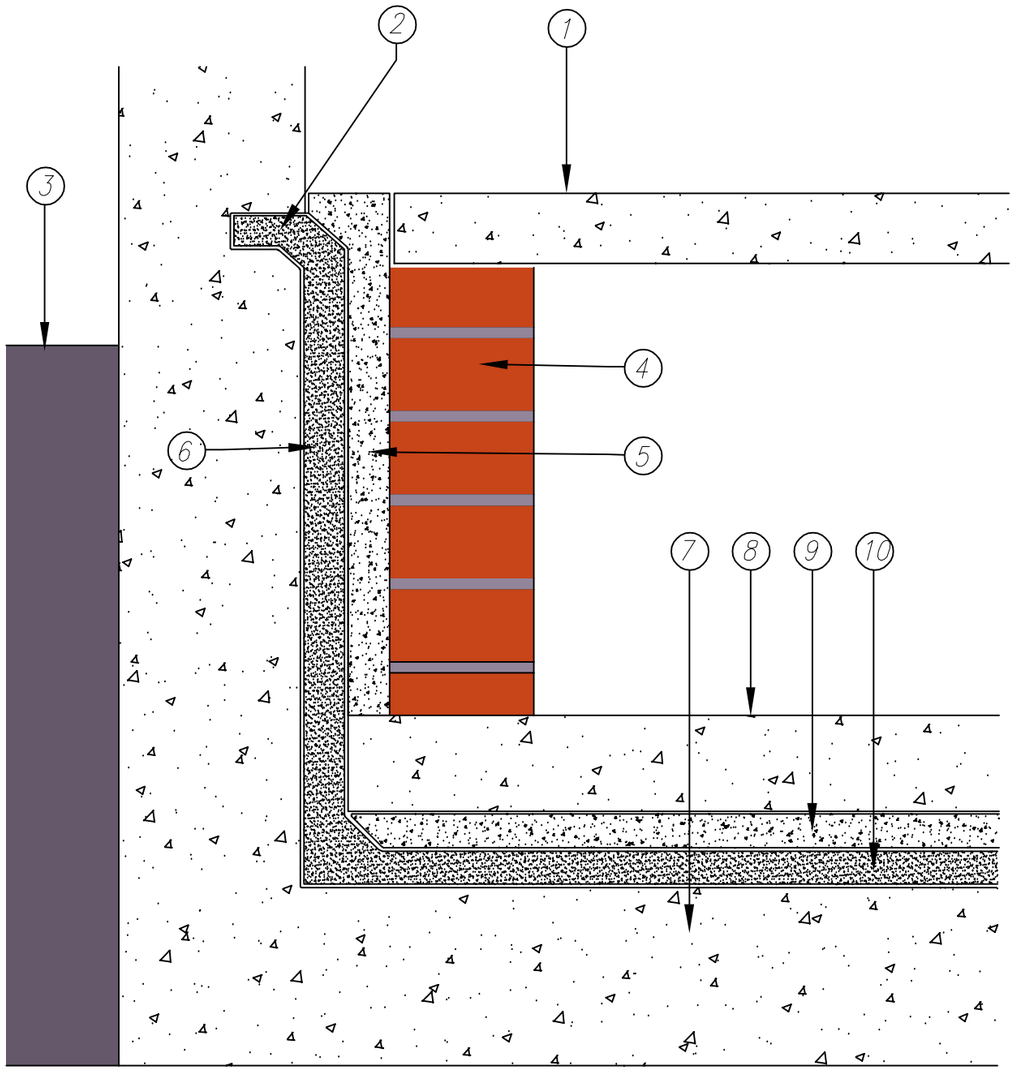

1. REINFORCED CONCRETE STRUCTURAL FLOOR SLAB
2. 25mm x 25mm CHASE CAST IN CONCRETE
3. GROUND LEVEL
4. LOADING & PROTECTING BRICKWORK
5. 40mm SPACE FLUSHED UP WITH MORTAR (COURSE BY COURSE)
6. 20mm THREE COAT MASTIC ASPHALT
7. REINFORCED CONCRETE STRUCTURAL WALL & FLOOR
8. CONCRETE LOADING SLAB
9. 50mm PROTECTIVE SAND & CEMENT SCREED
10. 30mm THREE COAT MASTIC ASPHALT

Mastic Asphalt Council
Promoting excellence in construction

The Mastic Asphalt Council
27 Greenways Crescent,
Shoreham By Sea,
Sussex
BN43 6HR

Tel: 01273 242778

www.masticasphaltcouncil.co.uk
info@masticasphaltcouncil.co.uk

Internally applied mastic asphalt tanking

Scale: NTS

Drawn By: BG

Date: Feb '16

Drawing Number: 06