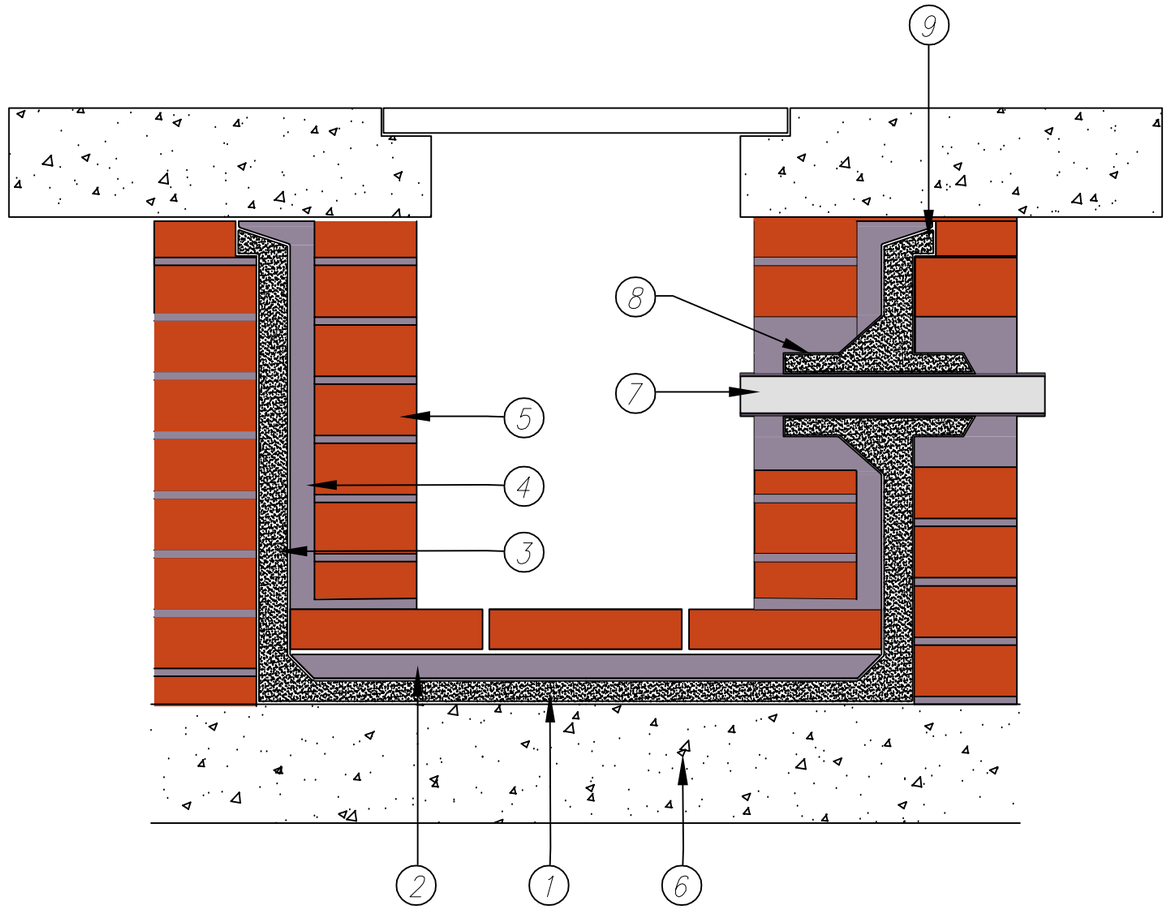

1. 30mm THREE COAT MASTIC ASPHALT
2. 50mm PROTECTIVE SAND AND CEMENT SCREED
3. 20mm THREE COAT MASTIC ASPHALT WITH FILLET TO HORIZONTAL
4. 40mm SPACE FLUSHED UP WITH MORTAR (COURSE BY COURSE)
5. PROTECTING BRICKWORK
6. CONCRETE BASE
7. PIPE
8. MASTIC ASPHALT SLEEVE PIPE
9. 25mm x 25mm CHASE CUT IN BRICKWORK

Mastic Asphalt Council
Promoting excellence in construction

The Mastic Asphalt Council
27 Greenways Crescent,
Shoreham By Sea,
Sussex
BN43 6HR

Tel: 01273 242778

www.masticasphaltcouncil.co.uk
info@masticasphaltcouncil.co.uk

Mastic asphalt lining to catch pit, sump or other structure receiving the discharge of hot liquids

Scale: NTS

Drawn By: BG

Date: Feb '16

Drawing Number: 09