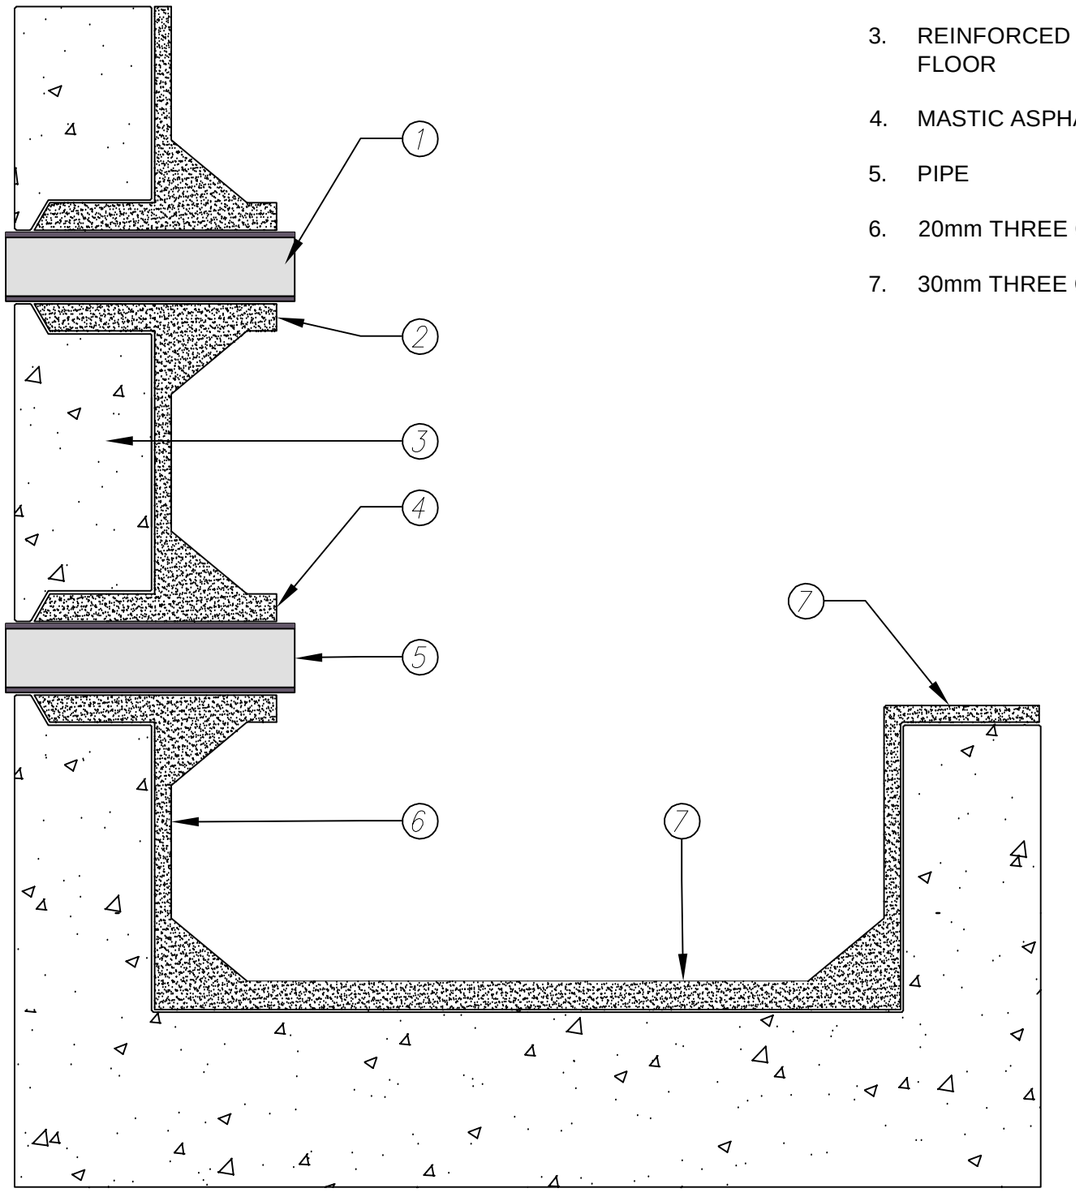


1. PIPE
2. MASTIC ASPHALT SLEEVE TO PIPE (SEE DETAIL 7)
3. REINFORCED CONCRETE STRUCTURAL WALL AND FLOOR
4. MASTIC ASPHALT SLEEVE TO PIPE (SEE DETAIL 7)
5. PIPE
6. 20mm THREE COAT MASTIC ASPHALT
7. 30mm THREE COAT MASTIC ASPHALT

Mastic Asphalt Council
Promoting excellence in construction

The Mastic Asphalt Council
27 Greenways Crescent,
Shoreham By Sea,
Sussex
BN43 6HR

Tel: 01273 242778

www.masticasphaltcouncil.co.uk
info@masticasphaltcouncil.co.uk

Mastic asphalt lining to cold water storage tank

Scale: NTS

Drawn By: BG

Date: Feb '16

Drawing Number: 08