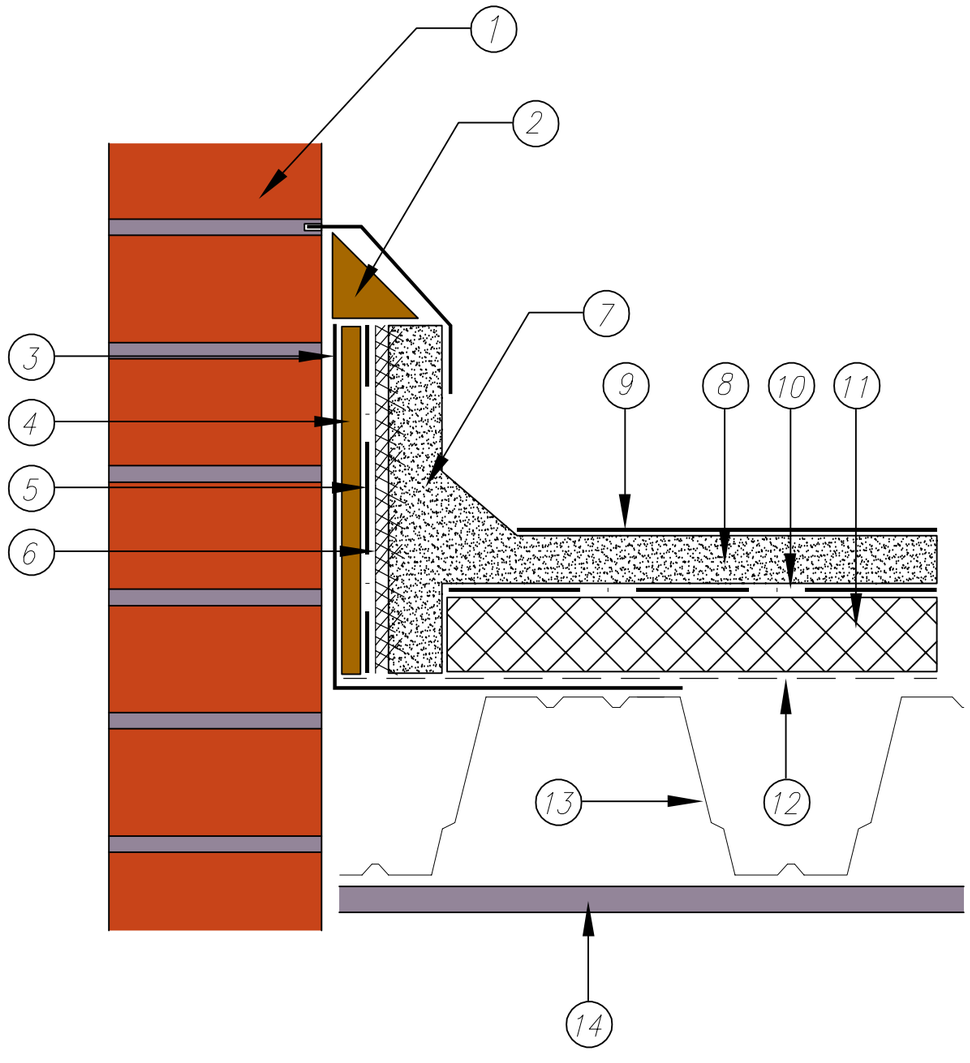


1. BRICKWORK
2. FLASHING FIXED WITH TRADITIONAL PLUMBER DETAIL INCLUDING TIMBER FILLET
3. METAL ANGLE
4. TIMBER UPSTAND
5. SEPARATING MEMBRANE
6. EXPANDED METAL LATHING. ALTERNATIVELY A METAL UPSTAND WITH SPOT WELDED EXPANDED METAL LATHING MAY BE USED
7. MIN 150mm HIGH 20mm THREE COAT MASTIC ASPHALT SKIRTING WITH ANGLE FILLET AND SOLAR REFLECTIVE PAINT
8. 20mm TWO COAT MASTIC ASPHALT
9. SOLAR REFLECTIVE TREATMENT
10. SEPARATING MEMBRANE
11. BOARD TYPE THERMAL INSULANT
12. VAPOUR CONTROL LAYER
13. METAL ROOF DECK TO FALLS
14. CEILING

Mastic Asphalt Council
Promoting excellence in construction

The Mastic Asphalt Council
27 Greenways Crescent,
Shoreham By Sea,
Sussex
BN43 6HR

Tel: 01273 242778

www.masticasphaltcouncil.co.uk
info@masticasphaltcouncil.co.uk

Metal roof deck with free standing kerb (warm roof)

Scale: NTS

Drawn By: BG

Date: Feb '16

Drawing Number: 03