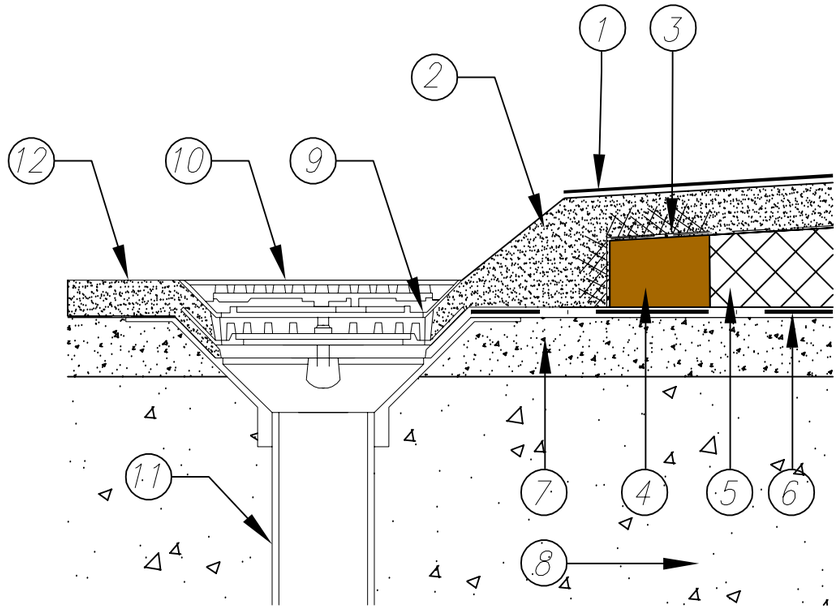


1. SOLAR REFLECTIVE TREATMENT
2. 20mm TWO COAT MASTIC ASPHALT
3. EXPANDED METAL LATHING ON SEPARATING MEMBRANE
4. TIMBER STOP
5. BOARD TYPE INULSANT
6. VAPOUR BARRIER
7. CEMENTITIOUS SCREED LAID TO FALLS
8. CONCRETE ROOF DECK
9. INTERNAL CLAMPING RING
10. METAL GRATING
11. ROOF OUTLET
12. COLD DECK ALTERNATIVE

Mastic Asphalt Council
Promoting excellence in construction

The Mastic Asphalt Council
27 Greenways Crescent,
Shoreham By Sea,
Sussex
BN43 6HR

Tel: 01273 242778

www.masticasphaltcouncil.co.uk
info@masticasphaltcouncil.co.uk

Clamping clone outlet

Scale: NTS

Drawn By: BG

Date: Feb '16

Drawing Number: 20