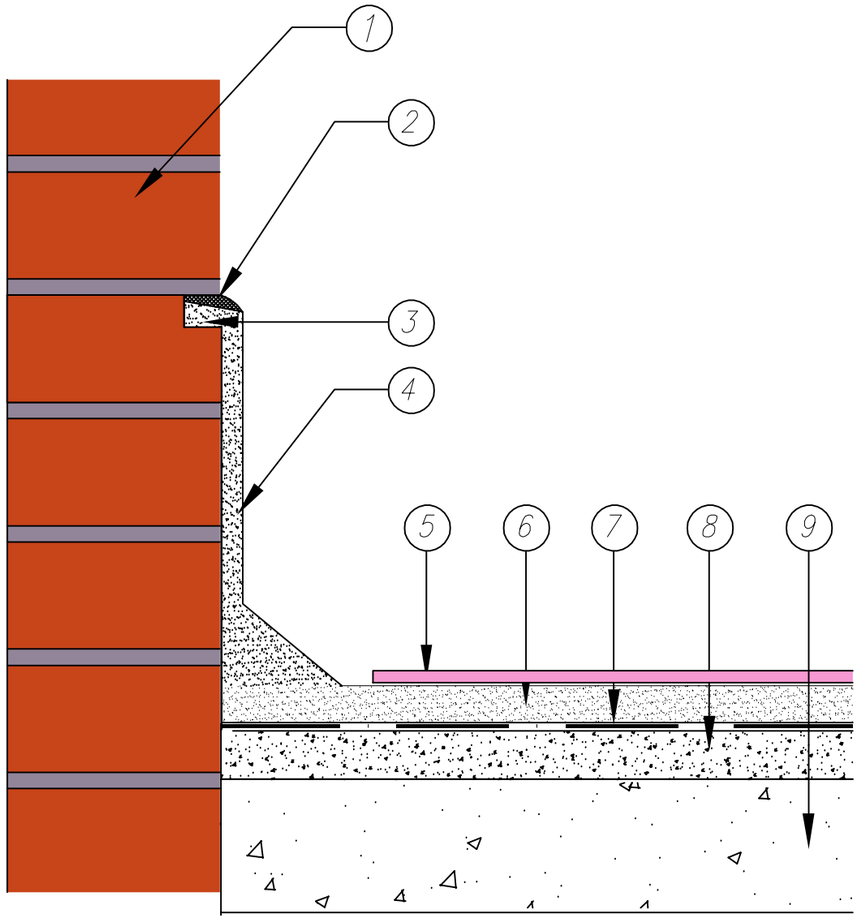

1. BRICKWORK
2. CEMENT MORTAR POINTING
3. CHASE IN BRICKWORK
4. MIN 150mm HIGH 13mm TWO COAT SKIRTING WITH ANGLE FILLET & SOLAR REFLECTIVE PAINT
5. LIGHT COLOURED PEDESTRIAN TILES BEDDED IN A COMPOUND IN ACCORDANCE WITH THE MANUFACTURERS' RECOMMENDATIONS
6. 20mm TWO COAT MASTIC ASPHALT
7. SEPARATING MEMBRANE
8. CEMENTITIOUS SCREED LAID TO FALLS
9. CONCRETE ROOF DECK

Mastic Asphalt Council
Promoting excellence in construction

The Mastic Asphalt Council
27 Greenways Crescent,
Shoreham By Sea,
Sussex
BN43 6HR

Tel: 01273 242778

www.masticasphaltcouncil.co.uk
info@masticasphaltcouncil.co.uk

Private balconies with tiles (bitumen bedded)

Scale: NTS

Drawn By: BG

Date: Feb '16

Drawing Number: 09