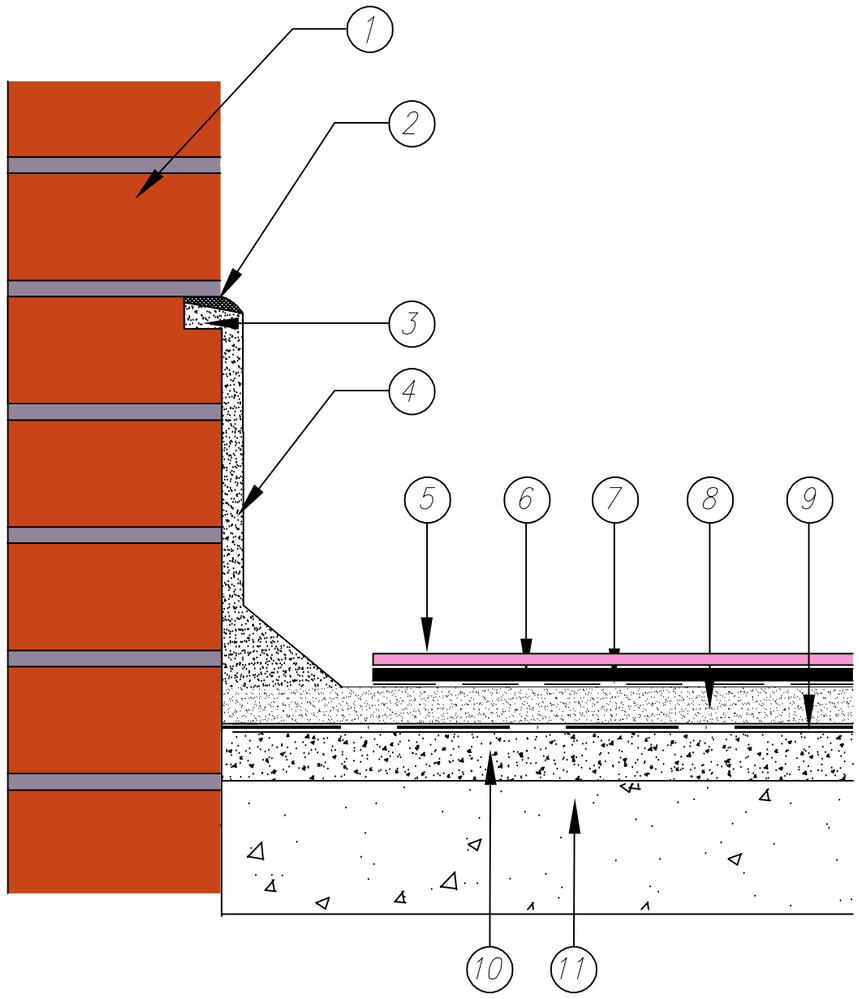


1. BRICKWORK
2. CEMENT MORTAR POINTING
3. CHASE IN BRICKWORK
4. MIN 150mm HIGH 13mm TWO COAT SKIRTING WITH ANGLE FILLET & SOLAR REFLECTIVE PAINT
5. CONCRETE TILES, CERAMIC TILES OR QUARRY TILES SET BACK 75mm AT PERIMETERS
6. CEMENT MORTAR BEDDING
7. WATERPROOF BUILDING PAPER OR SIMILAR ISOLATING MEMBRANE
8. 20mm TWO COAT MASTIC ASPHALT
9. SEPARATING MEMBRANE
10. CEMENTITIOUS SCREED LAID TO FALLS
11. CONCRETE ROOF DECK

Mastic Asphalt Council
Promoting excellence in construction

The Mastic Asphalt Council
27 Greenways Crescent,
Shoreham By Sea,
Sussex
BN43 6HR

Tel: 01273 242778

www.masticasphaltcouncil.co.uk
info@masticasphaltcouncil.co.uk

Private balconies with tiles (cement mortar bedded)

Scale: NTS

Drawn By: BG

Date: Feb '16

Drawing Number: 10