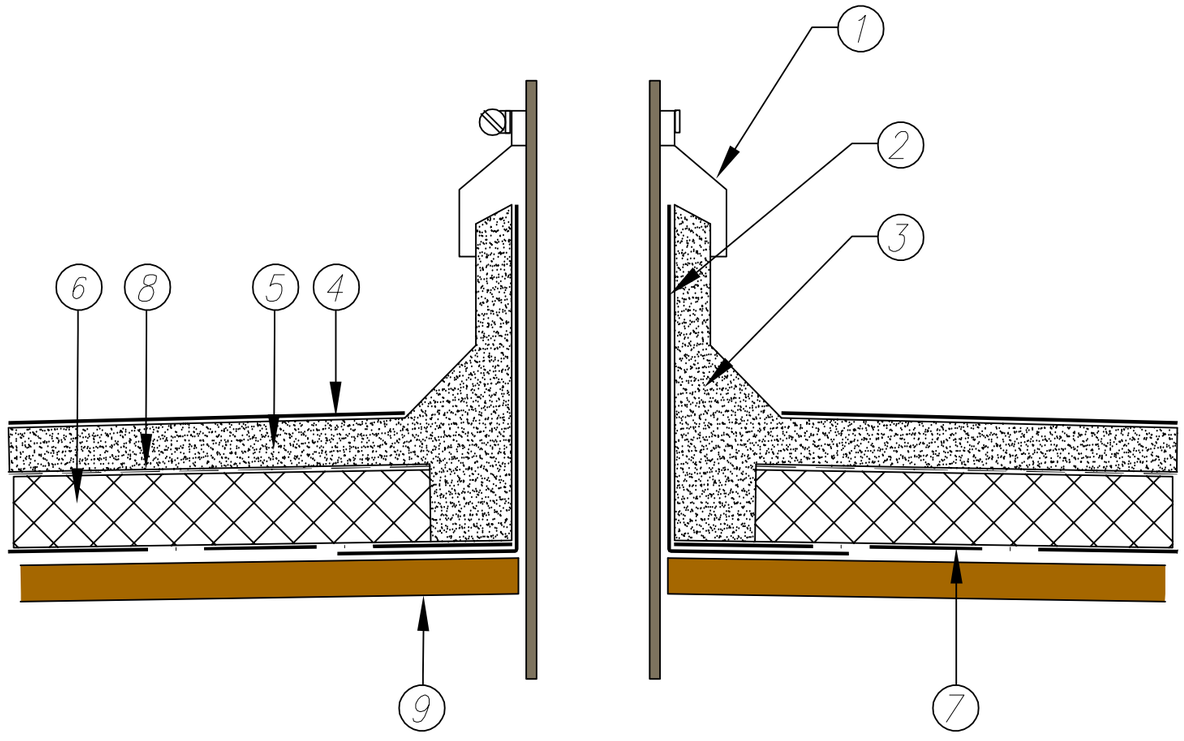


1. METAL COLLAR CLIPPED TO PIPE
2. NON-FERROUS METAL SLEEVE TO PIPE
3. MIN 150mm HIGH 13mm TWO COAT MASTIC ASPHALT SKIRTING WITH ANGLE FILLET & SOLAR REFLECTIVE PAINT
4. SOLAR REFLECTIVE TREATMENT
5. 20mm TWO COAT MASTIC ASPHALT
6. BOARD TYPE THERMAL INSULANT
7. VAPOUR CONTROL LAYER
8. SEPARATING MEMBRANE
9. PLYWOOD BOARDIN OR SIMILAR

Mastic Asphalt Council
Promoting excellence in construction

The Mastic Asphalt Council
27 Greenways Crescent,
Shoreham By Sea,
Sussex
BN43 6HR

Tel: 01273 242778

www.masticasphaltcouncil.co.uk
info@masticasphaltcouncil.co.uk

Sleeved pipe passing through roof (warm roof)

Scale: NTS

Drawn By: BG

Date: Feb '16

Drawing Number: 14