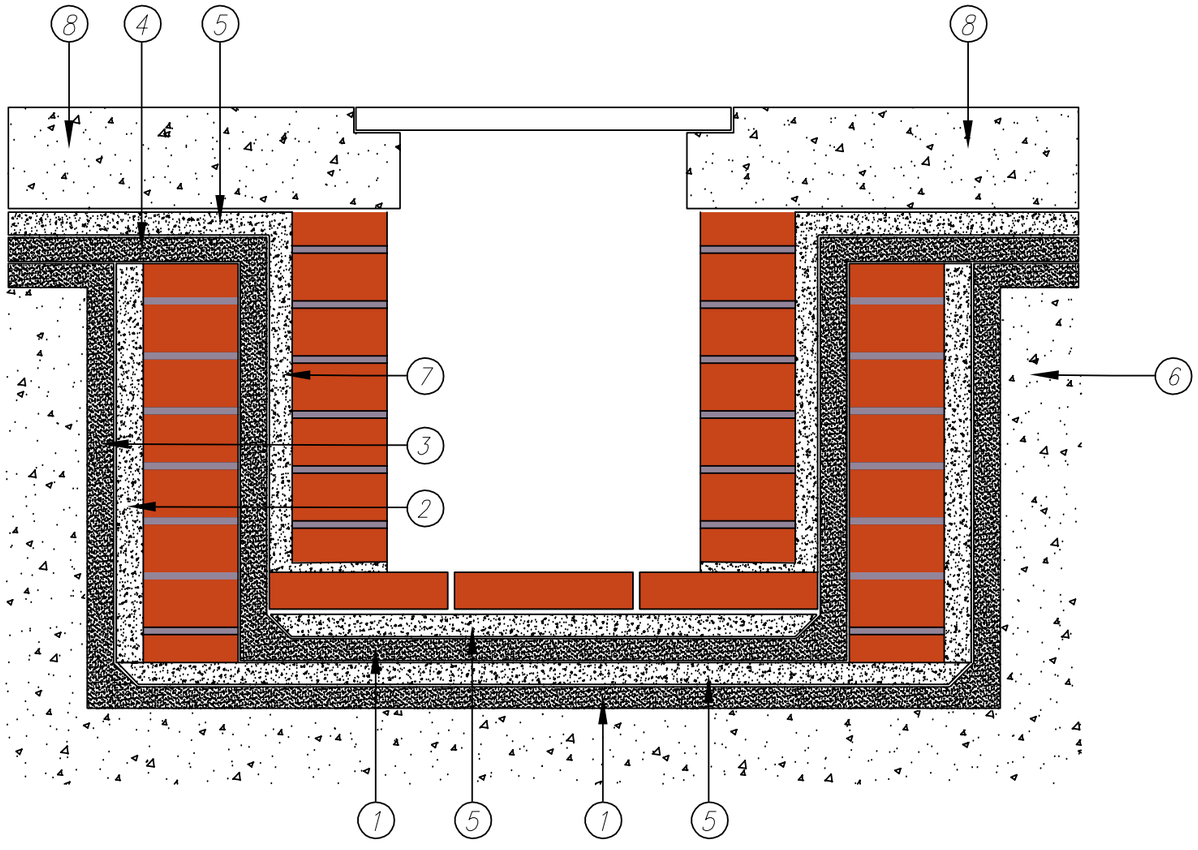


1. 30mm THREE COAT MASTIC ASPHALT
2. 40mm SPACE FLUSHED UP WITH MORTAR (COARSE BY COARSE)
3. 20mm THREE COAT MASTIC ASPHALT WITH FILLET TO HORIZONTAL
4. 30mm THREE COAT MASTIC ASPHALT
5. 50mm PROTECTIVE SAND & CEMENT SCREED
6. CONCRETE BASE
7. 40mm SPACE FLUSHED UP WITH MORTAR (COARSE BY COARSE)
8. REINFORCED STRUCTURAL CONCRETE FLOOR SLAB

Mastic Asphalt Council
Promoting excellence in construction

The Mastic Asphalt Council
27 Greenways Crescent,
Shoreham By Sea,
Sussex
BN43 6HR

Tel: 01273 242778

www.masticasphaltcouncil.co.uk
info@masticasphaltcouncil.co.uk

Sump or inspection chamber in externally applied mastic asphalt tanked basement

Scale: NTS

Drawn By: BG

Date: Feb '16

Drawing Number: 05