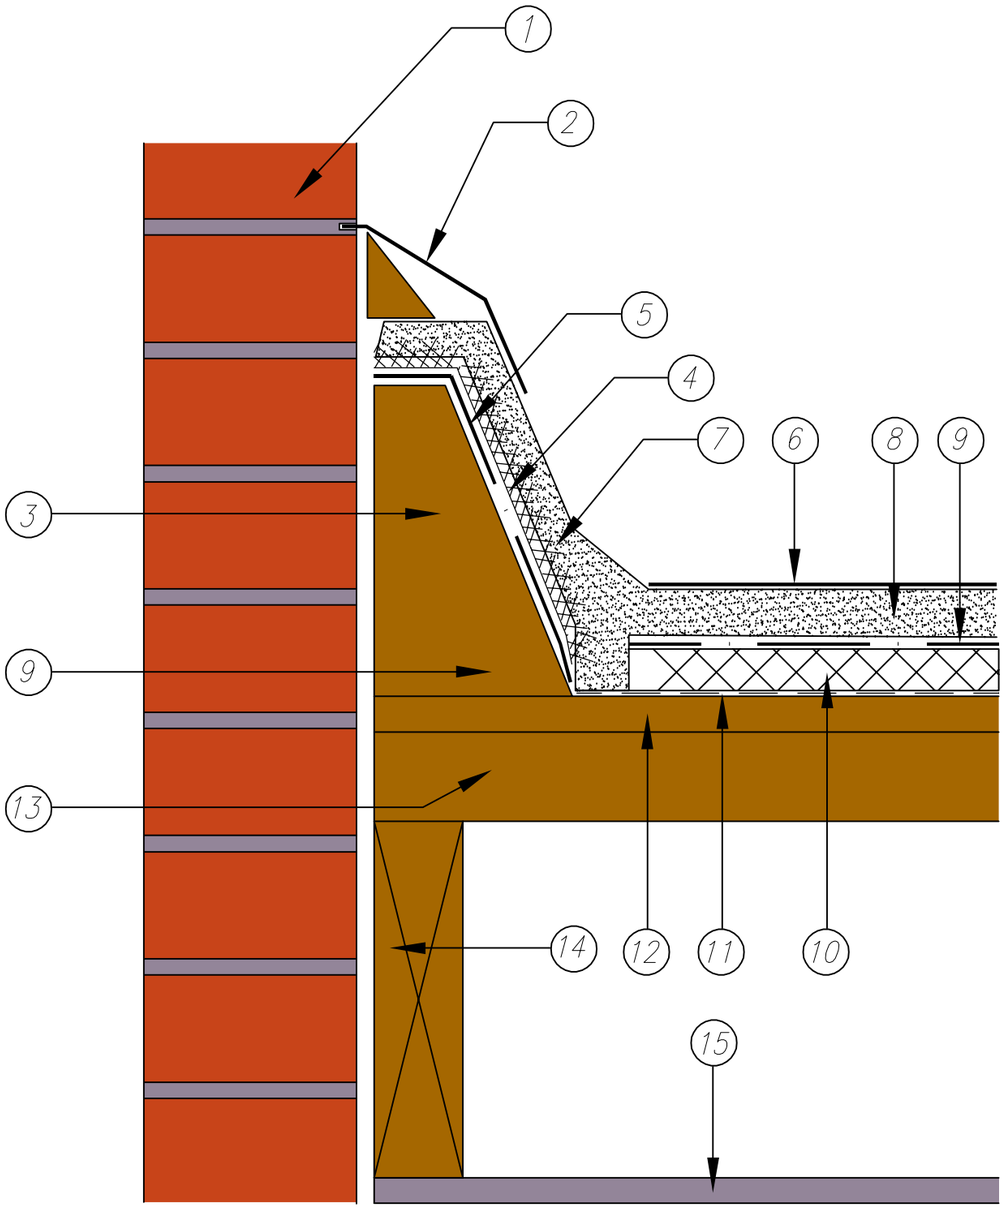


1. BRICKWORK
2. FLASHING FIXED WITH TRADITIONAL PLUMBER DETAIL INCLUDING TIMBER FILLET
3. FREE STANDING TIMBER KERB
4. EXPANDED METAL LATHING
5. SEPARATING MEMBRANE
6. SOLAR REFLECTIVE TREATMENT
7. MIN 150mm HIGH 20mm THREE COAT MASTIC ASPHALT SKIRTING WITH ANGLE FILLET AND SOLAR REFLECTIVE PAINT
8. 20mm TWO COAT MASTIC ASPHALT
9. SEPARATING MEMBRANE
10. BOARD TYPE THERMAL INSULANT
11. VAPOUR CONTROL LAYER
12. PLYWOOD BOARDING OR SIMILAR
13. CROSS FIRRING
14. TIMBER JOIST
15. FOIL BACKED PLASTER BOARD

Mastic Asphalt Council
Promoting excellence in construction

The Mastic Asphalt Council
27 Greenways Crescent,
Shoreham By Sea,
Sussex
BN43 6HR

Tel: 01273 242778

www.masticasphaltcouncil.co.uk
info@masticasphaltcouncil.co.uk

Timber roof deck with free standing kerb (warm roof)

Scale: NTS

Drawn By: BG

Date: Feb '16

Drawing Number: 02