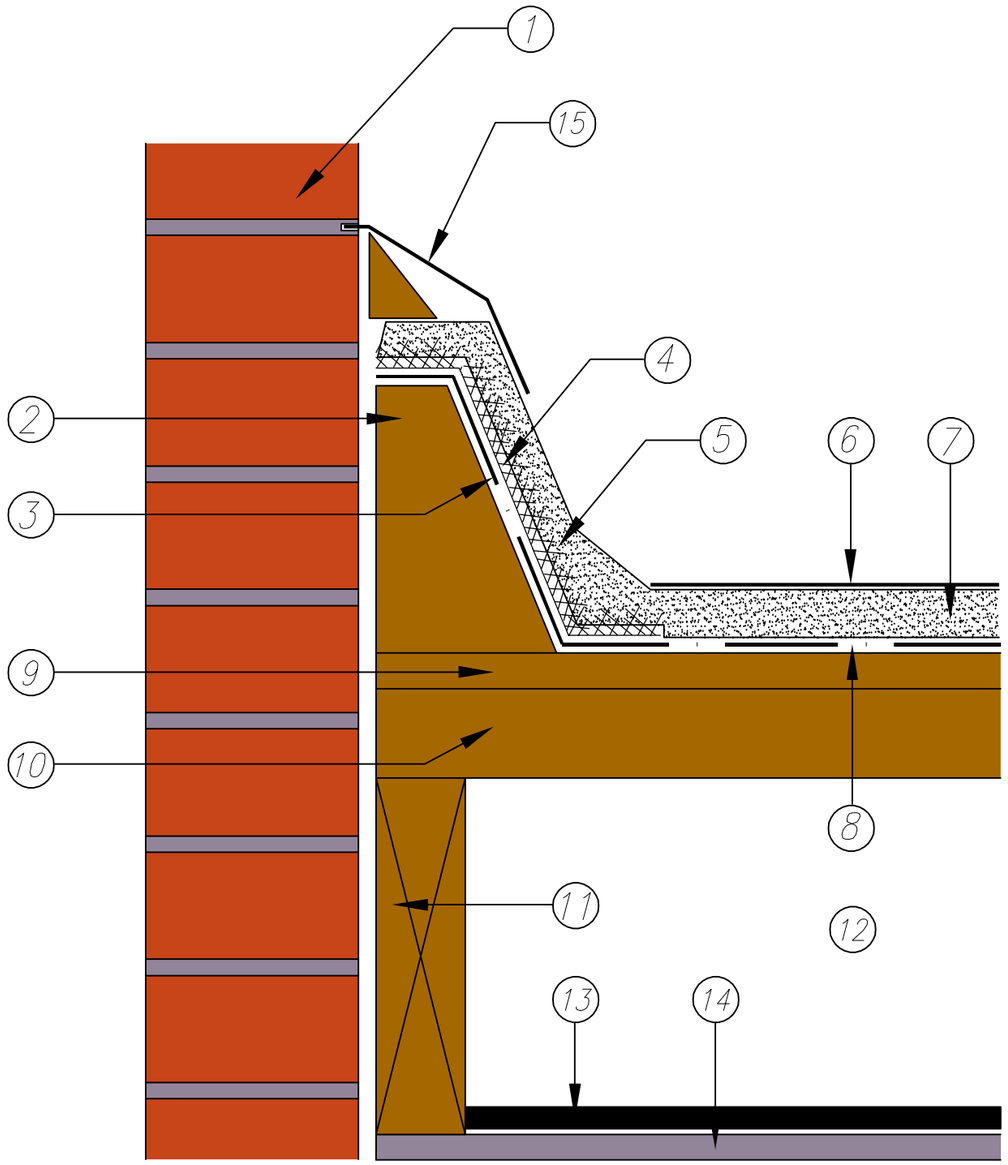


1. BRICKWORK
2. FREE STANDING TIMBER KERB
3. SEPARATING MEMBRANE
4. EXPANDED METAL LATHING
5. MIN 150mm HIGH 20mm THREE COAT MASTIC ASPHALT SKIRTING WITH ANGLE FILLET AND SOLAR REFLECTIVE PAINT
6. SOLAR REFLECTIVE TREATMENT
7. 20mm TWO COAT MASTIC ASPHALT
8. SEPARATING MEMBRANE
9. PLYWOOD BOARDING OR SIMILAR
10. CROSS FIRRING
11. TIMBER JOIST
12. VENTILATED SPACE
13. THERMAL INSULANT
14. FOIL BACKED PLASTER BOARD
15. FLASHING FIXED WITH TRADITIONAL PLUMBER DETAIL INCLUDING TIMBER FILLET

mac

Mastic Asphalt Council

Promoting excellence in construction

The Mastic Asphalt Council
27 Greenways Crescent,
Shoreham By Sea,
Sussex
BN43 6HR

Tel: 01273 242778

www.masticasphaltcouncil.co.uk
info@masticasphaltcouncil.co.uk

Timber roof deck with free standing kerb (cold roof)

Scale: NTS

Drawn By: BG

Date: Feb '16

Drawing Number: 01