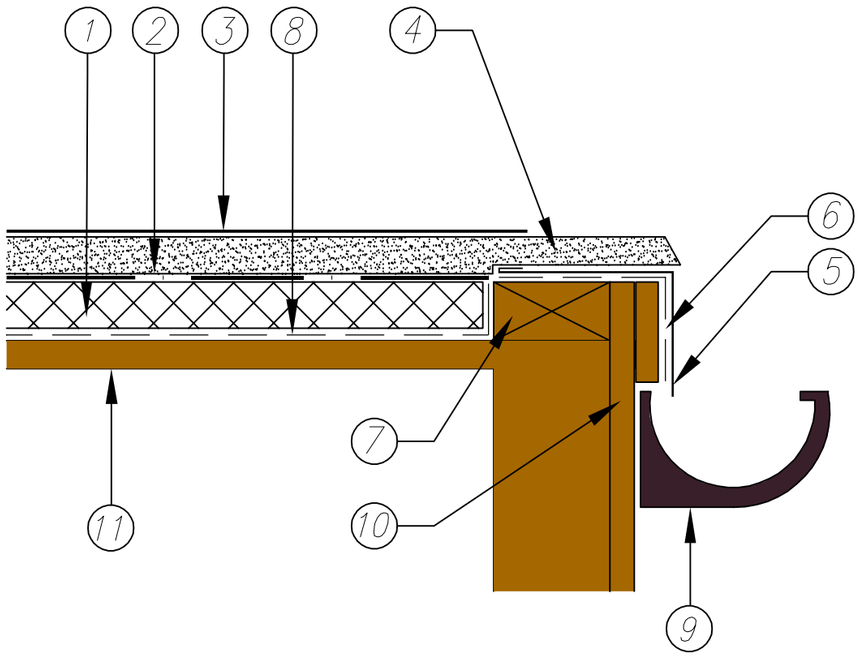

1. BOARD TYPE THERMAL INSULANT
2. SEPARATING MEMBRANE
3. SOLAR REFLECTIVE TREATMENT
4. 20mm TWO COAT MASTIC ASPHALT
5. FLASHING FIXED WITH TRADITIONAL PLUMBERS' DETAIL
6. FELT FIXED BY MAIN CONTRACTOR
7. TIMBER STOP
8. VAPOUR CONTROL LAYER
9. GUTTER
10. FASCIA BOARD
11. PLYWOOD BOARDING OR SIMILAR TO FALLS

Mastic Asphalt Council
Promoting excellence in construction

The Mastic Asphalt Council
27 Greenways Crescent,
Shoreham By Sea,
Sussex
BN43 6HR

Tel: 01273 242778

www.masticasphaltcouncil.co.uk
info@masticasphaltcouncil.co.uk

Timber roof eaves gutter (warm roof)

Scale: NTS

Drawn By: BG

Date: Feb '16

Drawing Number: 18