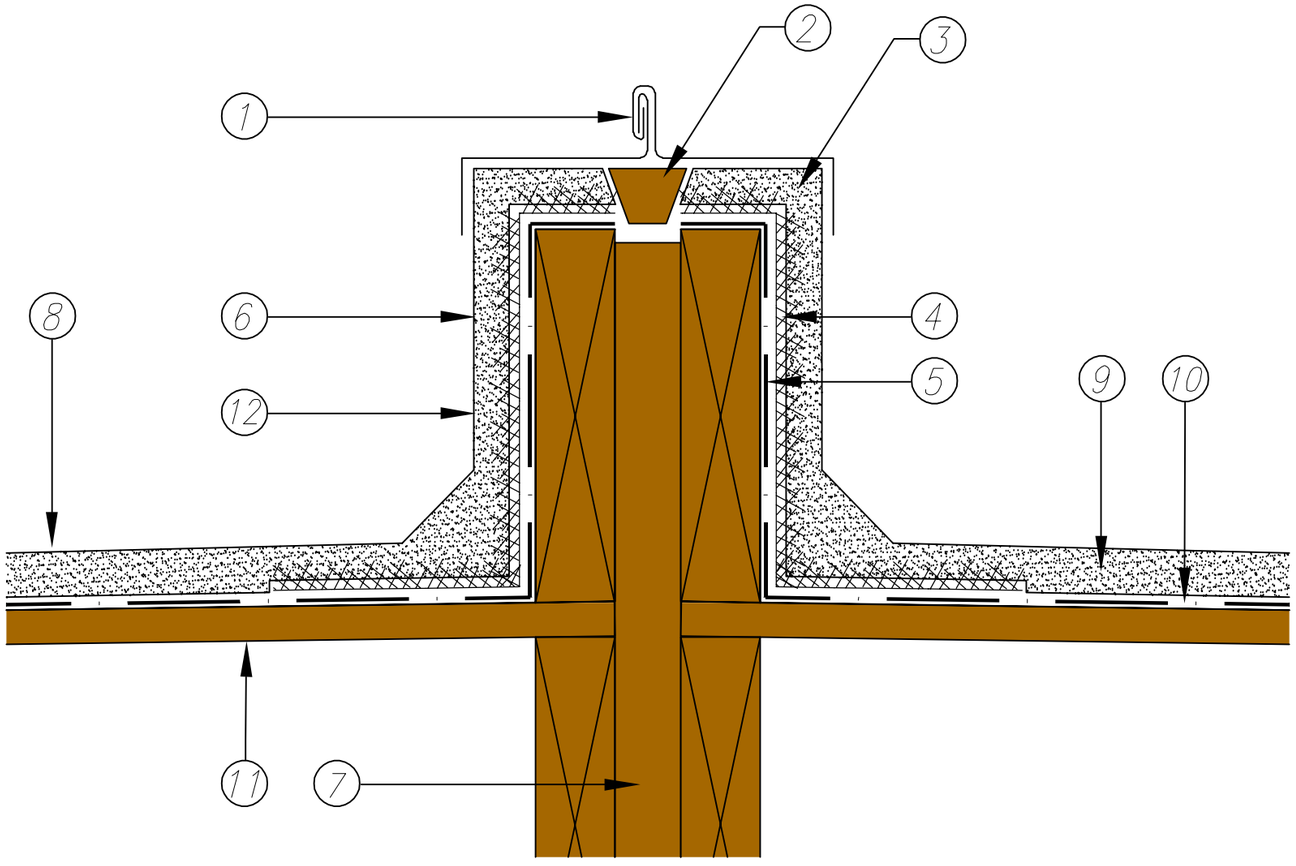


1. FLASHING FIXED WITH TRADITIONAL PLUMBERS' DETAIL
2. WATERPROOF JOINT FILLER
3. 20mm TWO COAT MASTIC ASPHALT
4. EXPANDED METAL LATHING
5. SEPARATING MEMBRANE
6. MIN 150mm HIGH 20mm THREE COAT MASTIC ASPHALT SKIRTING WITH ANGLE FILLET & SOLAR REFLECTIVE PAINT
7. COMPRESSIBLE INFILL
8. SOLAR REFLECTIVE TREATMENT
9. 20mm TWO COAT MASTIC ASPHALT
10. SEPARATING MEMBRANE
11. PLYWOOD BOARDING OR SIMILAR
12. TIMBER UPSTAND

Mastic Asphalt Council
Promoting excellence in construction

The Mastic Asphalt Council
27 Greenways Crescent,
Shoreham By Sea,
Sussex
BN43 6HR

Tel: 01273 242778

www.masticasphaltcouncil.co.uk
info@masticasphaltcouncil.co.uk

Timber upstand expansion joint (cold roof)

Scale: NTS

Drawn By: BG

Date: Feb '16

Drawing Number: 12