1. BRICKWORK
2. FELT OR SIMILAR DAMP-PROOF COARSE
3. FLASHING FIXED WITH TRADITIONAL PLUMBERS' DETAIL INCLUDING TIMBER FILLET
4. EXPANDED METAL LATHING
5. SEPARATING MEMBRANE
6. MIN 150mm HIGH 20mm THREE COAT MASTIC ASPHALT SKIRTING WITH ANGLE FILLET
7. FREE STANDING TIMBER KERB
8. 20mm TWO-COAT MASTIC ASPHALT
9. ROOFING TILES
10. UNDER FELT
11. EXPANDED METAL LATHING
12. TIMBER FILLET
13. PLYWOOD BOARDING OR SIMILAR
14. 20mm THREE COAT MASTIC ASPHALT

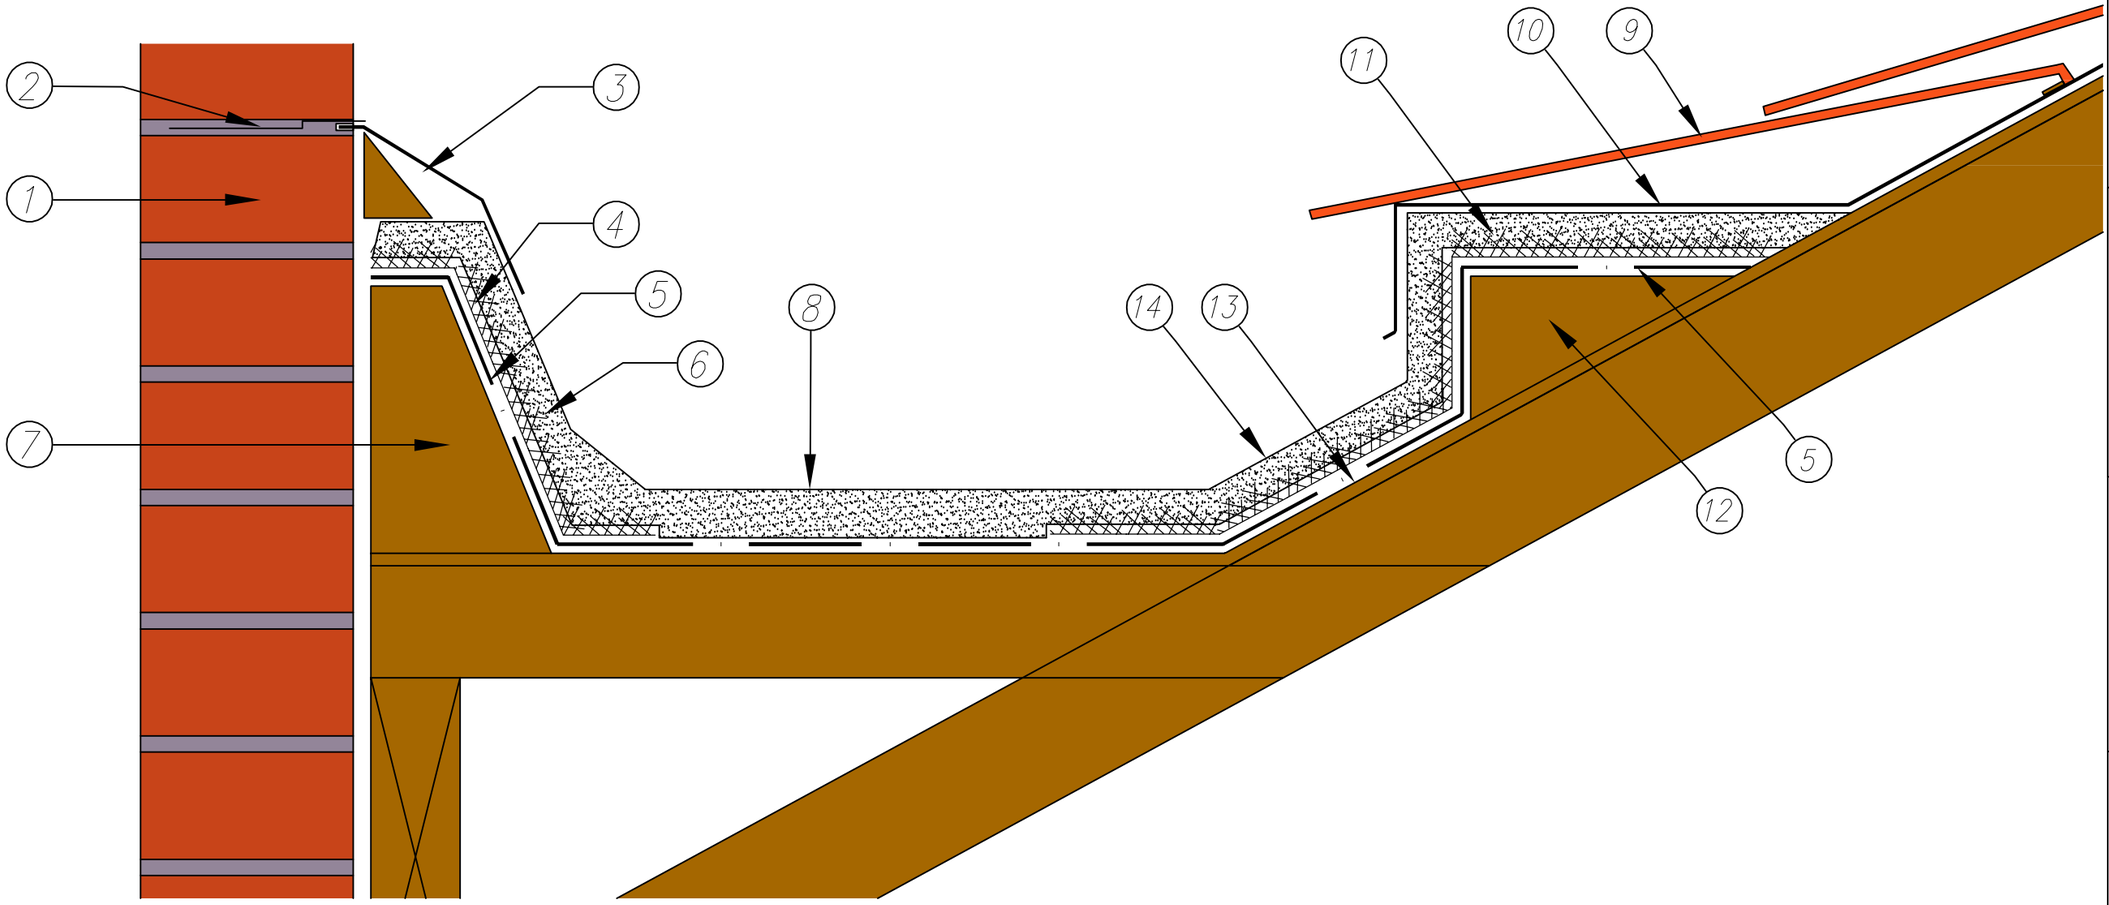

Mastic Asphalt Council
Promoting excellence in construction

The Mastic Asphalt Council
27 Greenways Crescent,
Shoreham By Sea,
Sussex
BN43 6HR

Tel: 01273 242778

www.masticasphaltcouncil.co.uk
info@masticasphaltcouncil.co.uk

Timber valley gutter and brick parapet

Scale: NTS

Drawn By: BG

Date: Feb '16

Drawing Number: 15