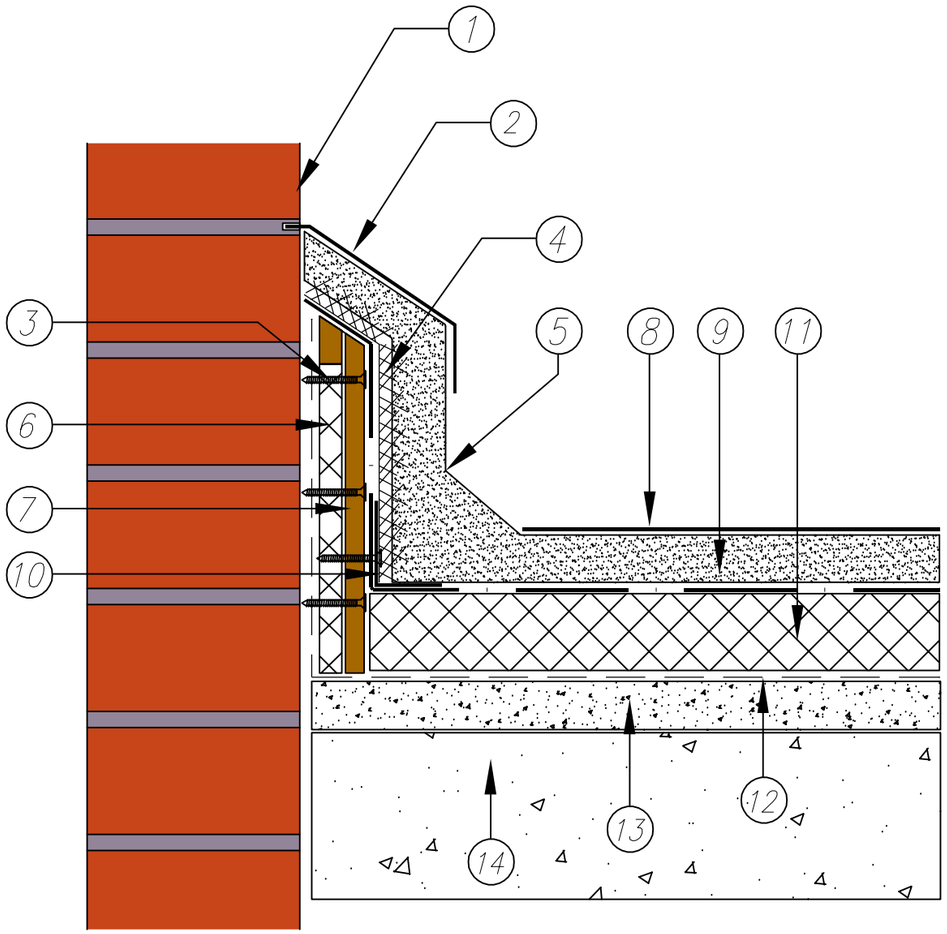


1. BRICKWORK
2. METAL COVER FLASHING
3. FIXING
4. EXPANDED METAL LATHING SHEATHING FELT
5. MIN 150mm HIGH 20mm THREE COAT SKIRTING WITH ANGLE FILLET AND SOLAR REFLECTIVE PAINT
6. INSULATION
7. PLYWOOD (MIN 20mm THICK)
8. SOLAR REFLECTIVE FINISH
9. TWO COAT MASTIC ASPHALT 20mm
10. SUITABLE CLOSURE FLASHING SECURED TO PLYWOOD
11. INSULATION
12. VAPOUR BARRIER
13. SAND AND CEMENT SCREED TO FALLS
14. CONCRETE DECK

Mastic Asphalt Council
Promoting excellence in construction

The Mastic Asphalt Council
27 Greenways Crescent,
Shoreham By Sea,
Sussex
BN43 6HR

Tel: 01273 242778

www.masticasphaltcouncil.co.uk
info@masticasphaltcouncil.co.uk

Traditional asphalt detail concrete deck

Scale: NTS

Drawn By: BG

Date: Feb '16

Drawing Number: 22