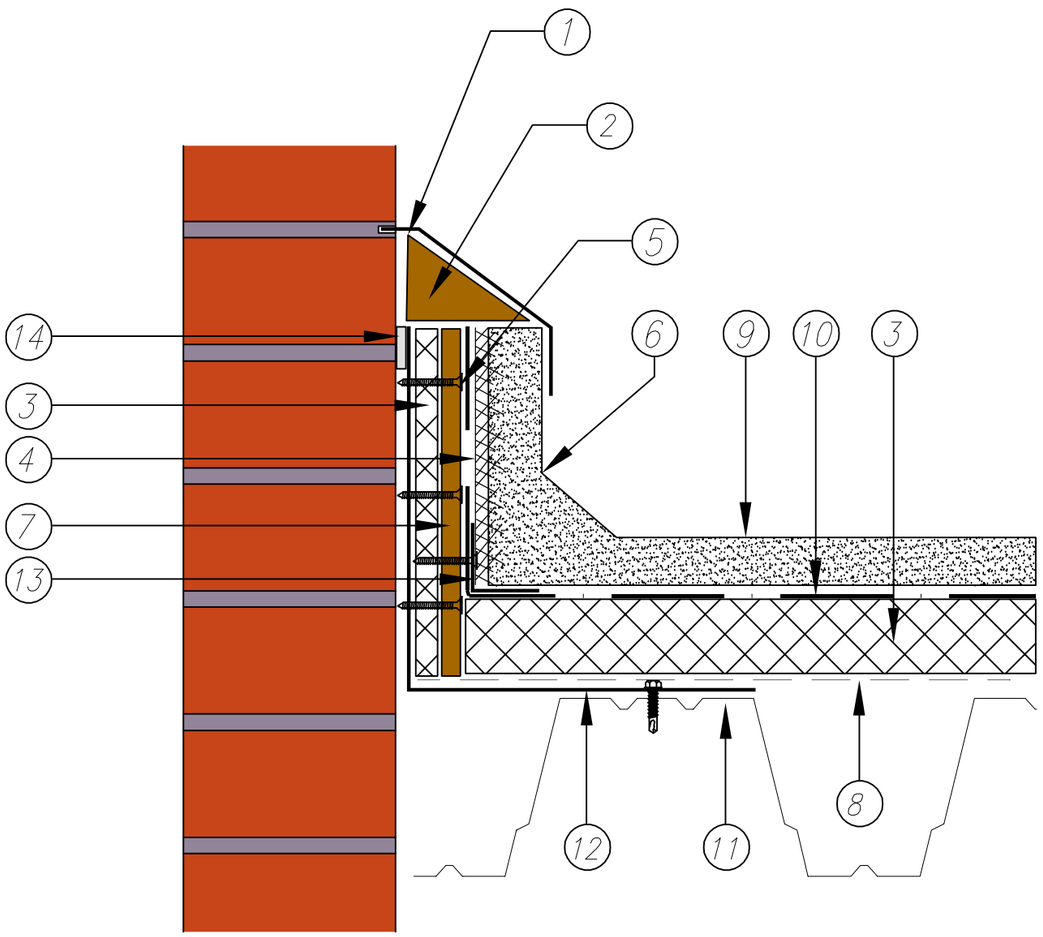

1. METAL FLASHING
2. TIMBER FILLET
3. SUITABLE INSULATION
4. EXPANDED METAL LATHING ON SHEATHING FELT
5. FIXING
6. THREE COAT MASTIC ASPHALT 20mm
7. PLYWOOD (MIN 20mm THICK)
8. VAPOUR BARRIER
9. TWO COAT MASTIC ASPHALT 20mm
10. SHEATHING FELT
11. METAL / TIMBER DECK
12. METAL ANGLE FIXED TO DECK
13. SUITABLE CLOSURE
14. HEAVY DUTY SEALING STRIP

Mastic Asphalt Council
Promoting excellence in construction

The Mastic Asphalt Council
27 Greenways Crescent,
Shoreham By Sea,
Sussex
BN43 6HR

Tel: 01273 242778

www.masticasphaltcouncil.co.uk
info@masticasphaltcouncil.co.uk

Traditional asphalt detail timber/metal deck

Scale: NTS

Drawn By: BG

Date: Feb '16

Drawing Number: 21