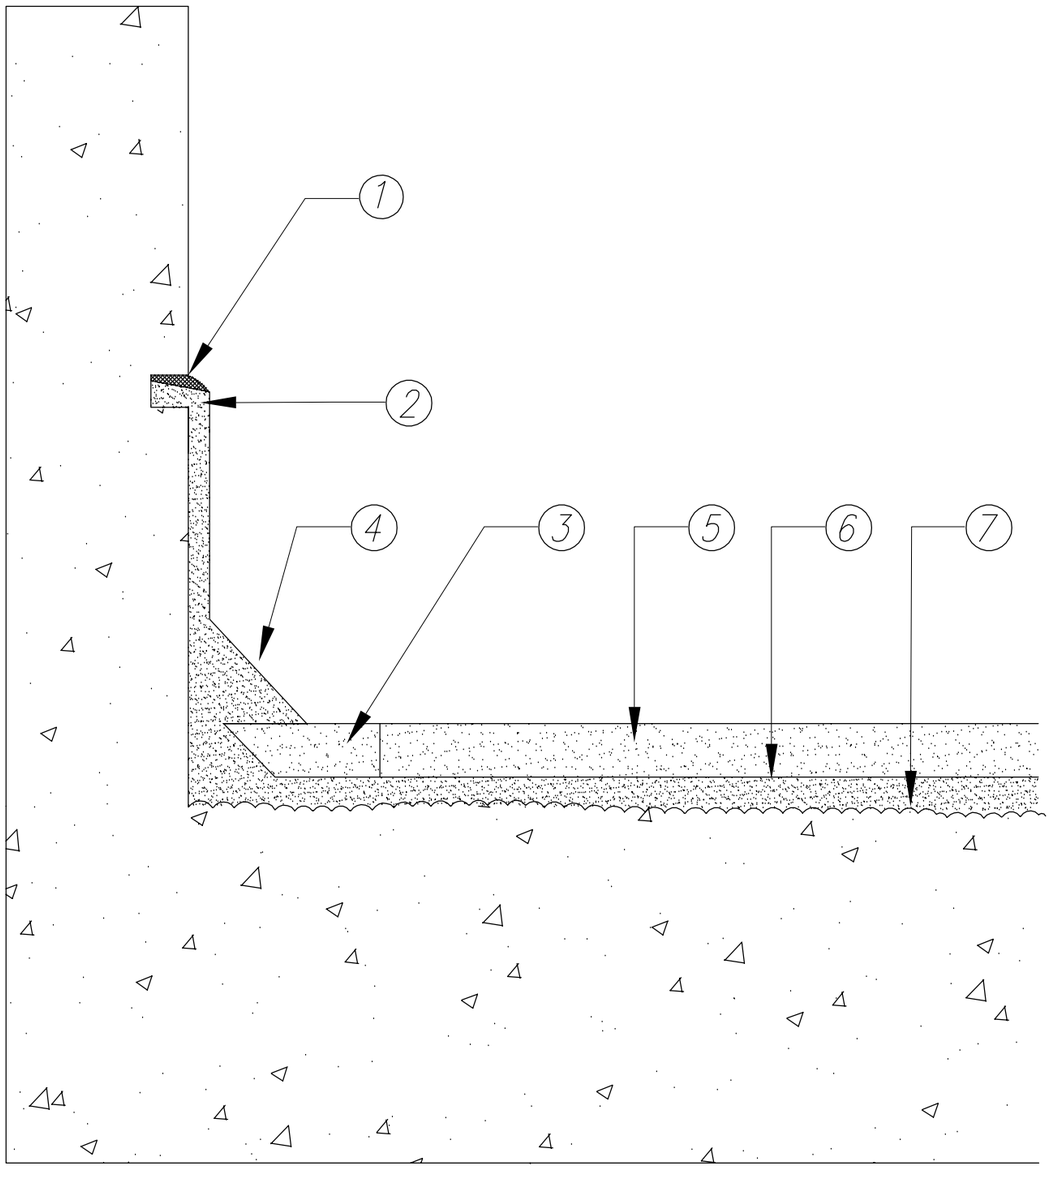

1. CONCRETE OR BRICKWORK UPSTAND

2. SKIRTING AS DESCRIBED IN ROOFING SECTION

3. 100mm WIDE MARGIN IN ROOFING GRADE MASTIC ASPHALT

4. ADDITIONAL ANGLE FILLET APPLIED AFTER PAVING GRADE IS LAID

5. ONE COAT PAVING GRADE MASTIC ASPHALT TO APPROPRIATE THICKNESS FINISHED WITH A SANDED AND CRIMPED SURFACE

6. 15mm ONE COAT ROOFING GRADE MASTIC ASPHALT LAID DIRECTLY TO THE BASE

7. CONCRETE OR SIMILAR DECK CROSS TAMPED TO PROVIDE KEY FOR MASTIC ASPHALT AND TREATED WITH LIGHT APPLICATION OF HIGH BOND PRIMER

Mastic Asphalt Council
Promoting excellence in construction

The Mastic Asphalt Council
27 Greenways Crescent,
Shoreham By Sea,
Sussex
BN43 6HR

Tel: 01273 242778

www.masticasphaltcouncil.co.uk
info@masticasphaltcouncil.co.uk

Vehicular ramps where gradient does not exceed 1:10 (6°) - Unheated

Scale: NTS

Drawn By: BG

Date: Feb '16

Drawing Number: 08