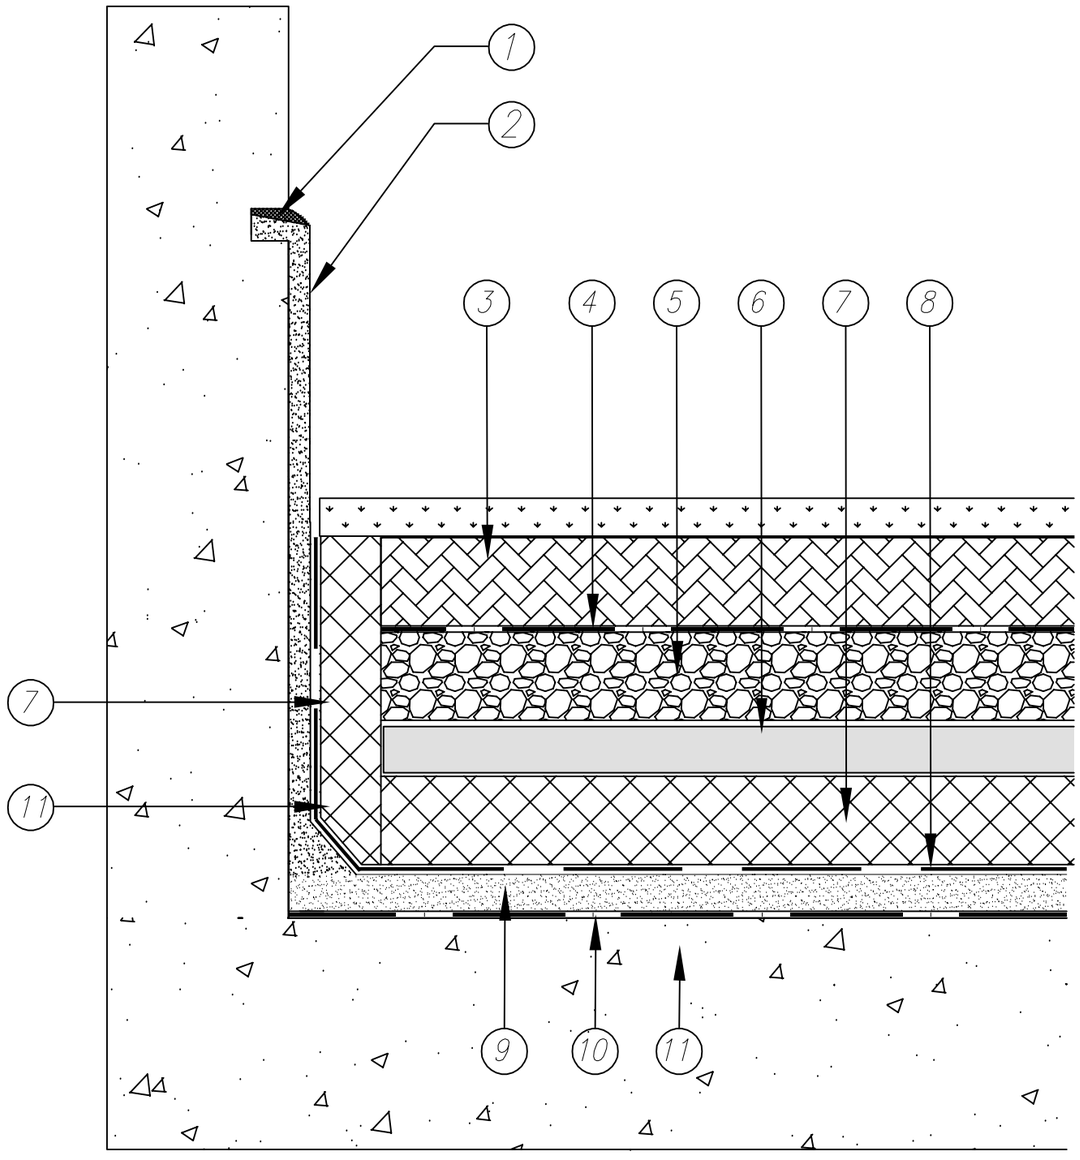

1. CEMENT MORTAR POINTING
2. 20mm THREE COAT VERTICAL MASTIC ASPHALT (TO BE MIN 150mm ABOVE LANDSCAPED LEVEL)
3. SOIL & VEGETATION
4. FILTER MEMBRANE
5. DRAINAGE LAYER
6. PAVING SLABS OR SIMILAR PROTECTION
7. BOARD TYPE THERMAL INSULANT
8. NON-WOVEN POLYESTER FLEECE ISOLATING MEMBRANE
9. 30mm THREE COAT MASTIC ASPHALT
10. SEPARATING MEMBRANE
11. CONCRETE ROOF DECK OR SCREED LAID TO FALLS

Mastic Asphalt Council
Promoting excellence in construction

The Mastic Asphalt Council
27 Greenways Crescent,
Shoreham By Sea,
Sussex
BN43 6HR

Tel: 01273 242778

www.masticasphaltcouncil.co.uk
info@masticasphaltcouncil.co.uk

Waterproofing to roof garden (fully insulated)

Scale: NTS

Drawn By: BG

Date: Feb '16

Drawing Number: 08