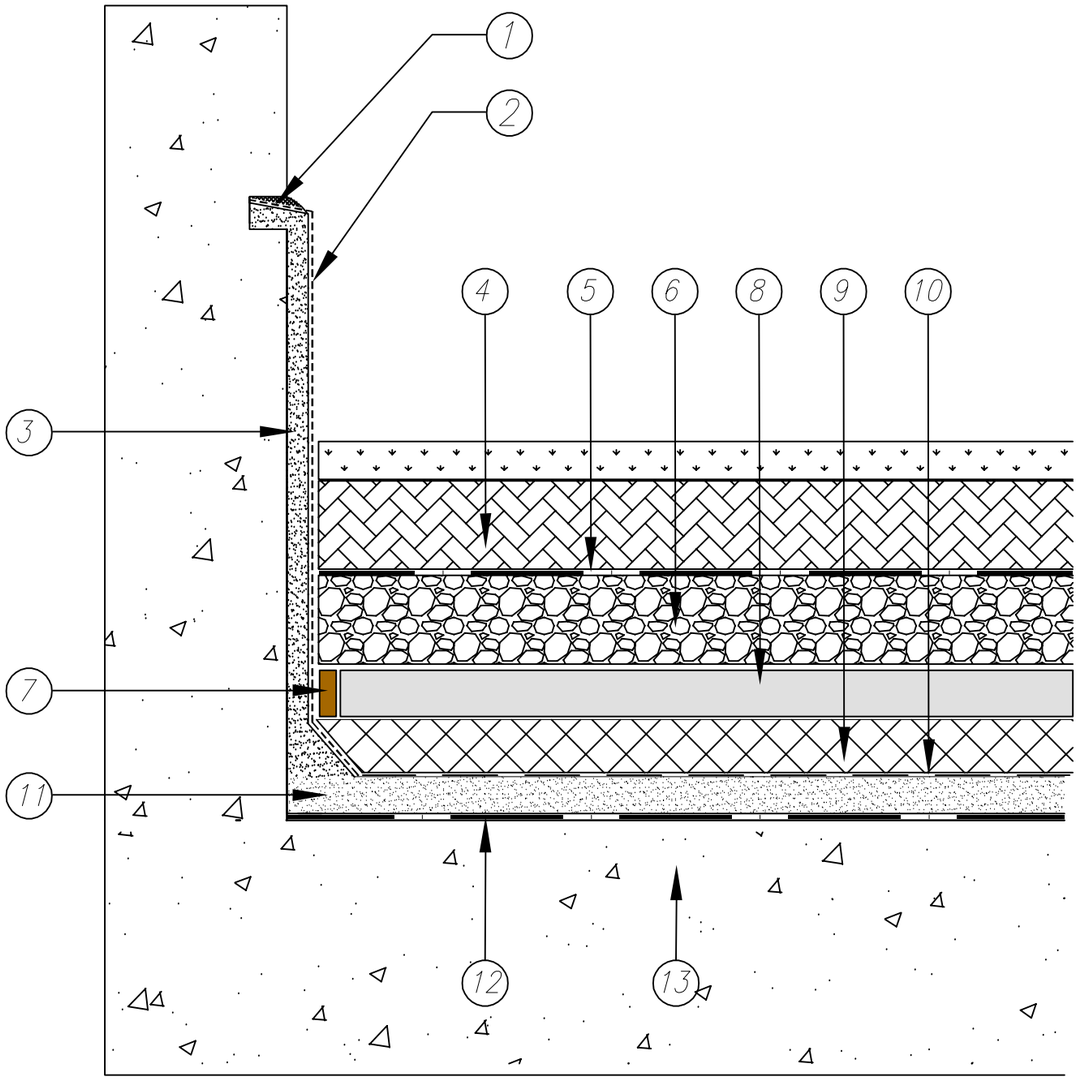


1. CEMENT MORTAR POINTING
2. SINGLE LAYER HIGH PERFORMANCE MINERAL ROOFING FELT PROTECTION OR REFLECTIVE PAINT
3. 20mm THREE COAT VERTICAL MASTIC ASPHALT (TO BE MIN 150mm ABOVE LANDSCAPED LEVEL)
4. SOIL & VEGETATION
5. FILTER MEMBRANE
6. DRAINAGE LAYER
7. FLEXIBLE BOARD
8. PAVING SLABS OR SIMILAR PROTECTION
9. BOARD TYPE THERMAL INSULANT
10. NON-WOVEN POLYESTER FLEECE ISOLATING MEMBRANE
11. 30mm THREE COAT MASTIC ASPHALT
12. SEPARATING MEMBRANE
13. CONCRETE ROOF DECK OR SCREED LAID TO FALLS

Mastic Asphalt Council
Promoting excellence in construction

The Mastic Asphalt Council
27 Greenways Crescent,
Shoreham By Sea,
Sussex
BN43 6HR

Tel: 01273 242778

www.masticasphaltcouncil.co.uk
info@masticasphaltcouncil.co.uk

Waterproofing to roof garden (partly insulated)

Scale: NTS

Drawn By: BG

Date: Feb '16

Drawing Number: 07