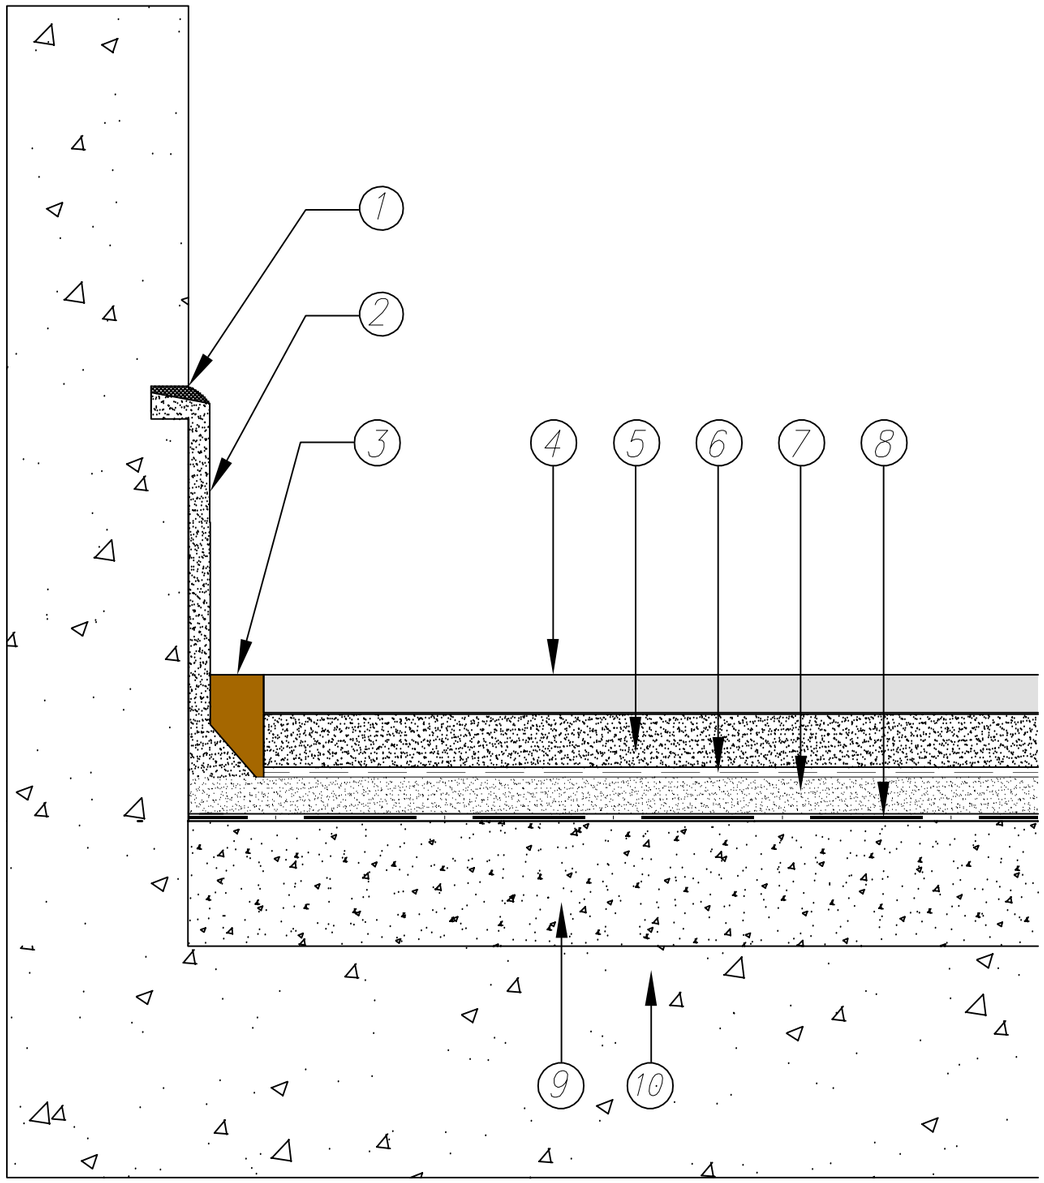


1. CEMENT MORTAR POINTING
2. MIN 150mm HIGH 12mm TWO COAT SKIRTING WITH ANGLE FILLET & SOLAR REFLECTIVE PAINT
3. FLEXIBLE NON BIODEGRADABLE BOARD
4. PAVING
5. MORTAR BEDDING
6. WATERPROOF BUILDING PAPER OR SIMILAR ISOLATING MEMBRANE
7. 20mm TWO COAT MASTIC ASPHALT ROOFING GRADE
8. GLASS FIBRE TISSUE SEPARATING MEMBRANE
9. STANDARD SCREED OR ASPHALT SCREED LAID TO FALLS
10. CONCRETE ROOF DECK

mac

Mastic Asphalt Council

Promoting excellence in construction

The Mastic Asphalt Council
27 Greenways Crescent,
Shoreham By Sea,
Sussex
BN43 6HR

Tel: 01273 242778

www.masticasphaltcouncil.co.uk
info@masticasphaltcouncil.co.uk

Private balconies/terraces with paving slabs - 'fully buried'

Scale: NTS

Drawn By: BG

Date: Feb '16

Drawing Number: 11